


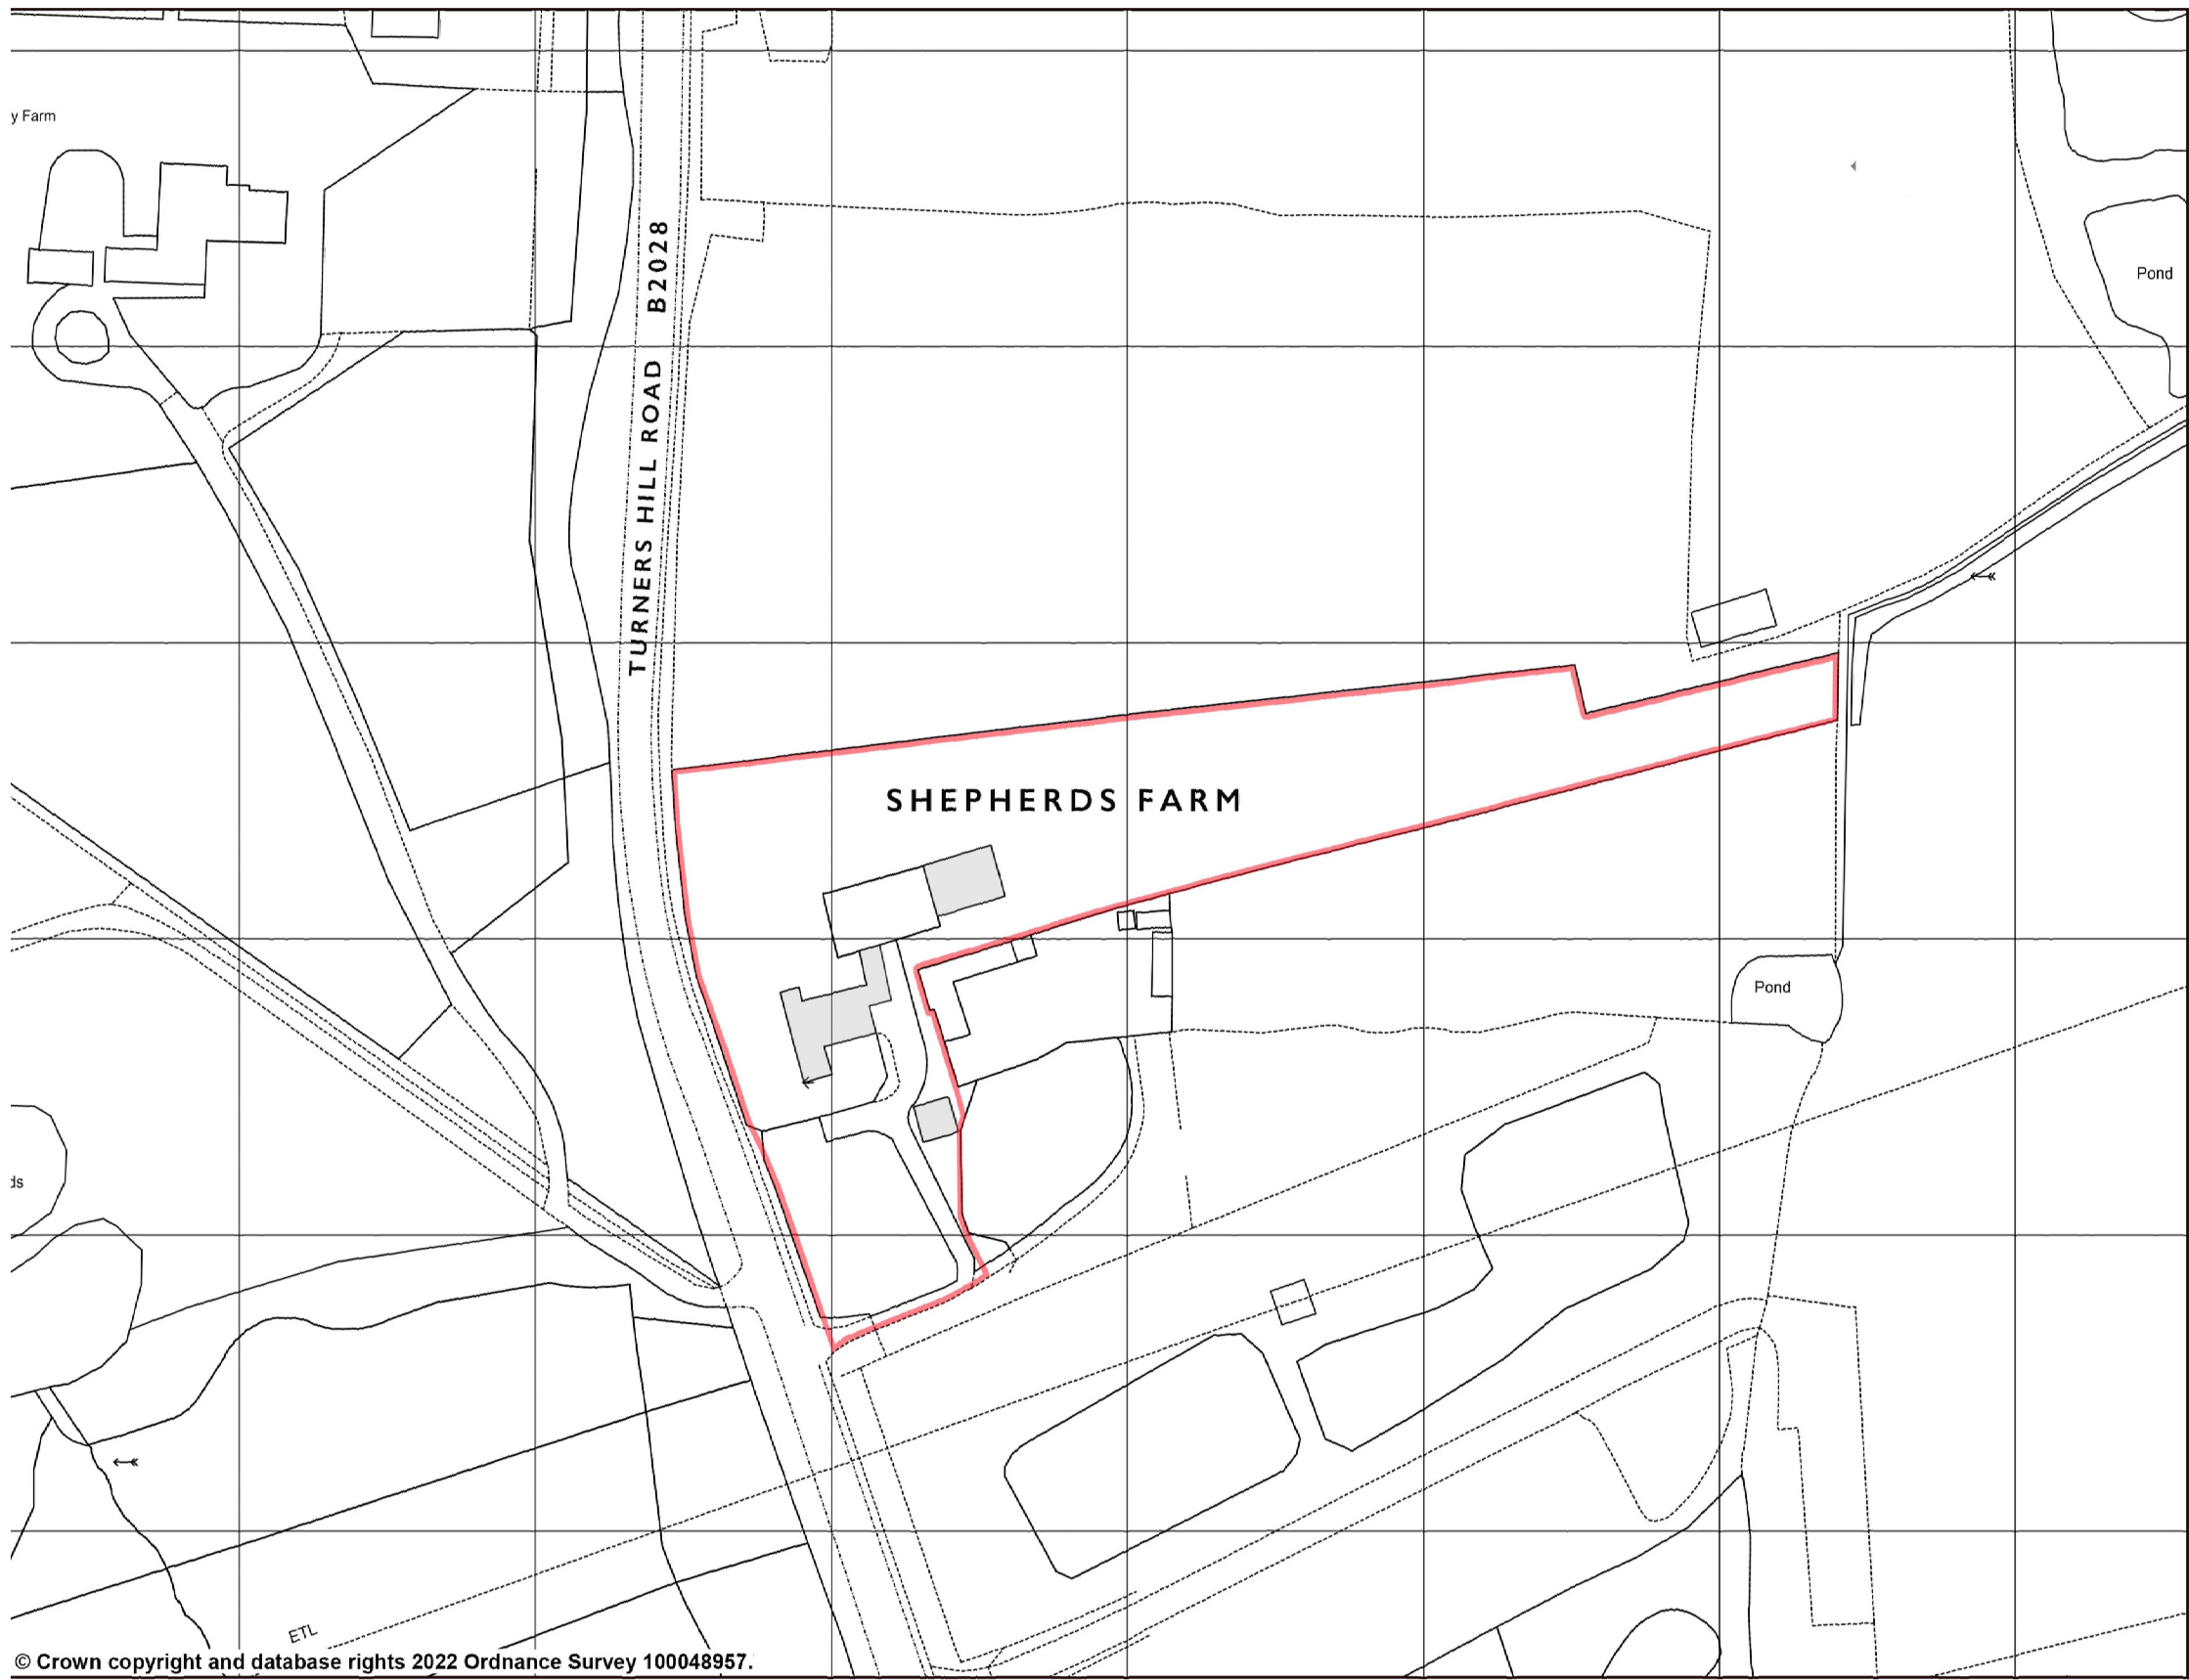

- Notes:**
- This drawing is not for Construction.
 - Do not scale from this drawing. All dimensions to be checked on site. Notify L T Pickering Architects Ltd of discrepancies.
 - Proposals are subject to approval by all relevant statutory regulations including Planning Permission and Building Control.
 - Party Wall Awards to be agreed with adjoining owners.
 - Proposals subject to detailed onsite investigations and Structural Engineer's design, details and calculations.
 - L T Pickering Architects Ltd owns the copyright of this drawing which must not be reproduced, in whole or part, or given to any third parties, for any reason whatsoever, without the written permission of L T Pickering Architects Ltd.

Revision - - -

Project Shepherds Farm, Crawley Down, RH10 4HQ.

Drawing 1:1250 OS Site Location Plan

Issued for Planning

Date June 2024

Scale 1:1250 @ A3

Dwg **0491 WD 11**

L T Pickering Architects Ltd.

A 53 New Heritage Way, Lewes, BN8 4GD W www.ltparchitects.co.uk T 01825 723005