


FLOOD STORAGE COMPENSATION

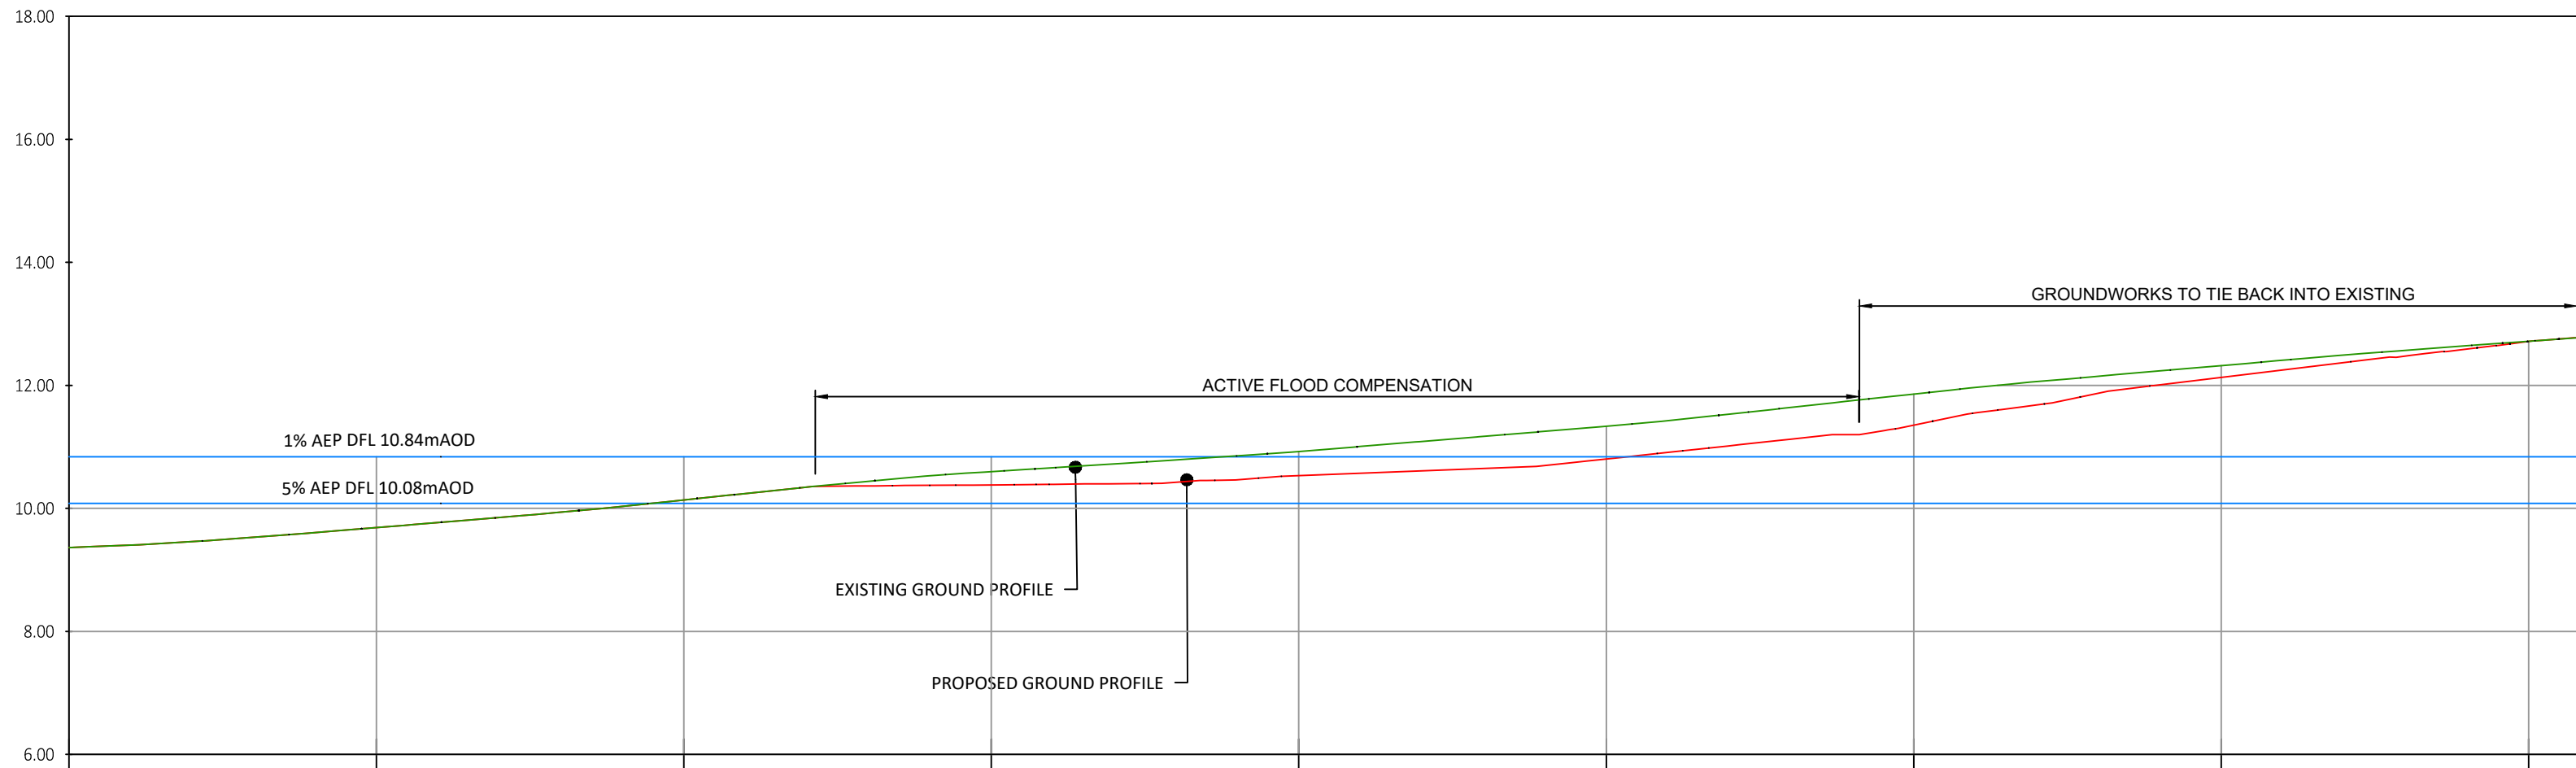

FLOOD STORAGE PRE AND POST DEVELOPMENT COMPARISON

EXISTING FLOOD STORAGE VOLUME BELOW THE 1% AEP PLUS CC (10.84mAOD)				
NUMBER	MIN ELEVATION (m)	MAX ELEVATION (m)	COLOUR	BAND VOLUME (m3)
1	0.000	0.200	■	915.5
2	0.200	0.400	■	850.7
3	0.400	0.600	■	779.6
4	0.600	0.800	■	695.2
5	0.800	1.000	■	618.9
6	1.000	1.200	■	547.7
7	1.200	1.400	■	470.7
8	1.400	1.600	■	380.1
9	1.600	1.800	■	279.7
10	1.800	2.000	■	198.4
11	2.000	2.200	■	148.3
12	2.200	2.400	■	120.0
13	2.400	2.600	■	96.3
14	2.600	2.800	■	56.6
15	2.800	3.000	■	8.6
16	3.000	3.200	■	0.2

PROPOSED FLOOD STORAGE VOLUME BELOW THE 1% AEP PLUS CC (10.84mAOD)				
NUMBER	MIN ELEVATION (m)	MAX ELEVATION (m)	COLOUR	BAND VOLUME (m3)
1	0.000	0.200	■	919.6
2	0.200	0.400	■	861.2
3	0.400	0.600	■	790.5
4	0.600	0.800	■	705.0
5	0.800	1.000	■	624.4
6	1.000	1.200	■	549.6
7	1.200	1.400	■	471.0
8	1.400	1.600	■	380.1
9	1.600	1.800	■	279.7
10	1.800	2.000	■	198.4
11	2.000	2.200	■	148.3
12	2.200	2.400	■	120.0
13	2.400	2.600	■	96.3
14	2.600	2.800	■	56.6
15	2.800	3.000	■	8.6
16	3.000	3.200	■	0.2

- STANDARD DRAINAGE NOTES
- DO NOT SCALE FROM THIS DRAWING. REFER TO FIGURED DIMENSIONS ONLY. THE CONTRACTOR SHOULD CHECK ALL DIMENSIONS ON SITE.
 - ALL DIMENSIONS IN MILLIMETRES AND ALL LEVELS ARE IN METERS UNLESS NOTED OTHERWISE.
 - THIS DRAWING SHOULD BE READ IN CONJUNCTION WITH ALL OTHER RELEVANT ARCHITECT AND ENGINEERING DETAILS, DRAWINGS AND SPECIFICATIONS.
 - ANY DISCREPANCIES SHOULD BE REPORTED TO THE ARCHITECT AND/OR ENGINEER IMMEDIATELY, SO THAT CLARIFICATION CAN BE SOUGHT PRIOR TO THE COMMENCEMENT OF WORK.
 - BEFORE COMMENCING CONSTRUCTION THE CONTRACTOR MUST CHECK THE INVERT LEVELS OF EXISTING SEWERS TO WHICH CONNECTIONS ARE MADE. IN ADDITION THE CONTRACTOR MUST LOCATE AND DETERMINE INVERT LEVELS OF THE EXISTING SPURS TO WHICH CONNECTIONS ARE PROPOSED. ANY DISCREPANCIES ARE TO BE NOTIFIED TO THE ENGINEER IMMEDIATELY. PRIOR TO CONSTRUCTION.
 - ALL DRAINAGE WORKS SHOULD COMMENCE AT THE PROPOSED DOWNSTREAM CONNECTION POINT. THE WORKS CONTINUING UPSTREAM FOLLOWING CONFIRMATION OF THE TIE-IN INVERT LEVELS TO THE ENGINEER. CONNECTIONS TO MANHOLES OR LARGER SIZED PIPES ETC. SHOULD BE SOFFIT TO SOFFIT UNLESS OTHERWISE INSTRUCTED BY THE ENGINEER, IF THIS IS NOT POSSIBLE INFORM THE ENGINEER IMMEDIATELY.
 - COVER LEVELS SHOWN ARE APPROXIMATE. COVERS AND FRAMES SHALL BE SET TO FINISHED GROUND LEVELS AND FALLS.
 - ALL UN-REFERENCED PIPES ARE TO BE 100mm DIA.
 - ALL PIPES TO BE ADOPTED, OR CONNECTING TO ADOPTED SEWERS, TO BE VITRIFIED CLAY TO BS EN 295 AND BS65 (SWS ONLY), OR CONCRETE PIPES TO BE EN 1916 AND BS5911:PART 1.
 - ROAD GULLY OUTLET PIPES ARE TO BE 150mm DIA. WITH CONCRETE SURROUND AND FLEXIBLE JOINTS. ALL GULLIES SHALL BE FITTED WITH GRADE D400 GRATINGS AND FRAMES TO BS EN124, UNLESS OTHERWISE STATED.
 - ALL ADOPTABLE SEWERS SHALL BE CONSTRUCTED TO THE STANDARDS AND SPECIFICATION LAID DOWN DOWN IN 'SEWERS FOR ADOPTION' 6th EDITION, WITH A VIEW TO ADOPTION UPON COMPLETION OF WORKS.
 - ALL PRIVATE DRAINAGE TO BE IN ACCORDANCE WITH THE BUILDING REGULATIONS APPROVED DOCUMENT PART-H, AND TO THE SATISFACTION OF THE BUILDING CONTROL INSPECTOR.
 - THE CONTRACTOR IS TO KEEP A RECORD OF ANY VARIATIONS MADE ON SITE, INCLUDING THE RELOCATION OF SEWERS OR DRAINS, SO THAT AN AS CONSTRUCTED DRAWINGS CAN BE PREPARED UPON COMPLETION OF THE PROJECT.
 - STUB CONNECTIONS TO ADOPTABLE MANHOLES SHALL BE MADE FROM VITRIFIED CLAY AND CONSIST OF TWO ROCKER PIPES LAID AT THE SAME GRADIENT AS THE UP OR DOWNSTREAM PIPE.
 - IF ANY SUB SOIL DRAINAGE SYSTEMS ARE UNCOVERED DURING THE WORKS CONTACT THE ENGINEER FOR INSTRUCTIONS. SUB SOIL DRAINS ARE TO BE DIVERTED AROUND NEW WORKS AND CONNECTED INTO THE SURFACE WATER.
 - NO PRIVATE AREAS ARE TO DRAIN ONTO ADOPTABLE AREAS AND VICE VERSA.
 - ALL EXISTING MANHOLE COVER'S, GULLIES, ETC. ARE TO BE RAISED/LOWERED TO SUIT NEW LEVELS.
 - IT IS THE RESPONSIBILITY OF THE CONTRACTOR TO CONFIRM THE LOCATION AND DEPTH OF ALL EXISTING SERVICES AND UTILITIES THAT MAY BE PRESENT
 - UPON COMPLETION BUT PRIOR TO HANDOVER, CONTRACTOR TO CARRY OUT FULL CCTV SURVEY OF DRAINAGE SYSTEM WHICH IS TO BE REVIEWED BY ENGINEER TO ENSURE SATISFACTORY INSTALLATION
 - MANHOLE AND CHAMBER COVER GRADES:
- 'A15' IN ALL LANDSCAPED AREAS AND ON FOOTPATHS
 - 'B125' IN ALL DRIVEWAYS
 - 'C250' IN PRIVATE PARKING AREAS
 - 'D400' IN CARRIAGEWAY/ACCESS ROAD

Prefixed to drawing numbers shall signify the following:-

PL = PLANNING	Shall not be used for contract or construction purposes
P = PRELIMINARY	Shall not be used for contract or construction purposes
T = TENDER	Shall not be used for construction purposes
C = CONSTRUCTION	These are the <i>only</i> drawings that shall be used for construction purposes
R = RECORD	Record of actual completed work

P-	XX.XX.XX	PRELIMINARY ISSUE	XX	XX	XX
REV	DATE	DESCRIPTION	BY	CHK	APP



Consulting Civil Engineers

CLIENT
GREY TREE DEVELOPMENT

ARCHITECT

JOB TITLE
Earnley Place, Clappers Lane
Earnley, PO20 7JL

DRAWING TITLE
SECTION VIEW AND FCS COMPARISON

DRAWN
RH

ENGINEER
Ryan Hofman

CHECKED

APPROVED

DATE
JUNE 2025

SCALE @ A1

JOB No.
C2342

STATUS

DRAWING No.
SC-01

REV.

FOR PLANNING ONLY