


N.B. Unless otherwise noted this drawing is not to be used for construction purposes.

If indicated as feasibility this drawing is subject to a detailed site investigation, including ground conditions/ contaminants, drainage design and planning / density regulations. The layout may be based upon an enlargement of an O2 sheet on other small scale plans and its accuracy needs to be verified by survey. CDM regulations have not been fully considered.

Rev.	Date	Comment	By
------	------	---------	----



SIDE (EAST) ELEVATION SCALE 1:50

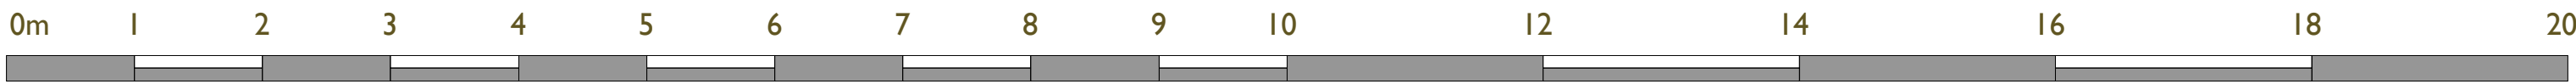


1:50 Scale Bar

Landivar Architects

ARCHITECTS AND DESIGNERS

Landivar Architects Limited
The Workshop
Unit 3, 29-42 Windsor Street
Brighton
BN1 1RJ
Office: 01273 739590
Workshop: 01273 819493
info@landivar-architects.com
www.landivar-architects.com

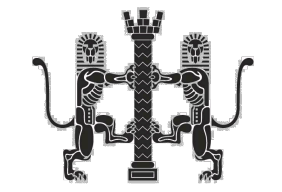

DRAWING STATUS:	PLANNING		
CLIENT:	MARTIN HOMES		
PROJECT:	CYPRUS ROAD		
DRAWING:	GA ELEVATION		
DRAWN	ML	SCALE	: 1:50 @ A1
DATE	JUNE 2020	REV.	-
JOB NO.	1537	DRG. NO.	D.006