



N.B. Unless otherwise noted this drawing is not to be used for construction purposes.

If indicated as feasibility this drawing is subject to a detailed site investigation, including ground conditions/ contaminants, drainage design and planning / density negotiations. The layout may be based upon an enlargement of an OS sheet or other small scale plans and its accuracy needs to be verified by survey. CDM regulations have not been fully considered.

| Rev. | Date | Comment | By |
|------|------|---------|----|
|------|------|---------|----|

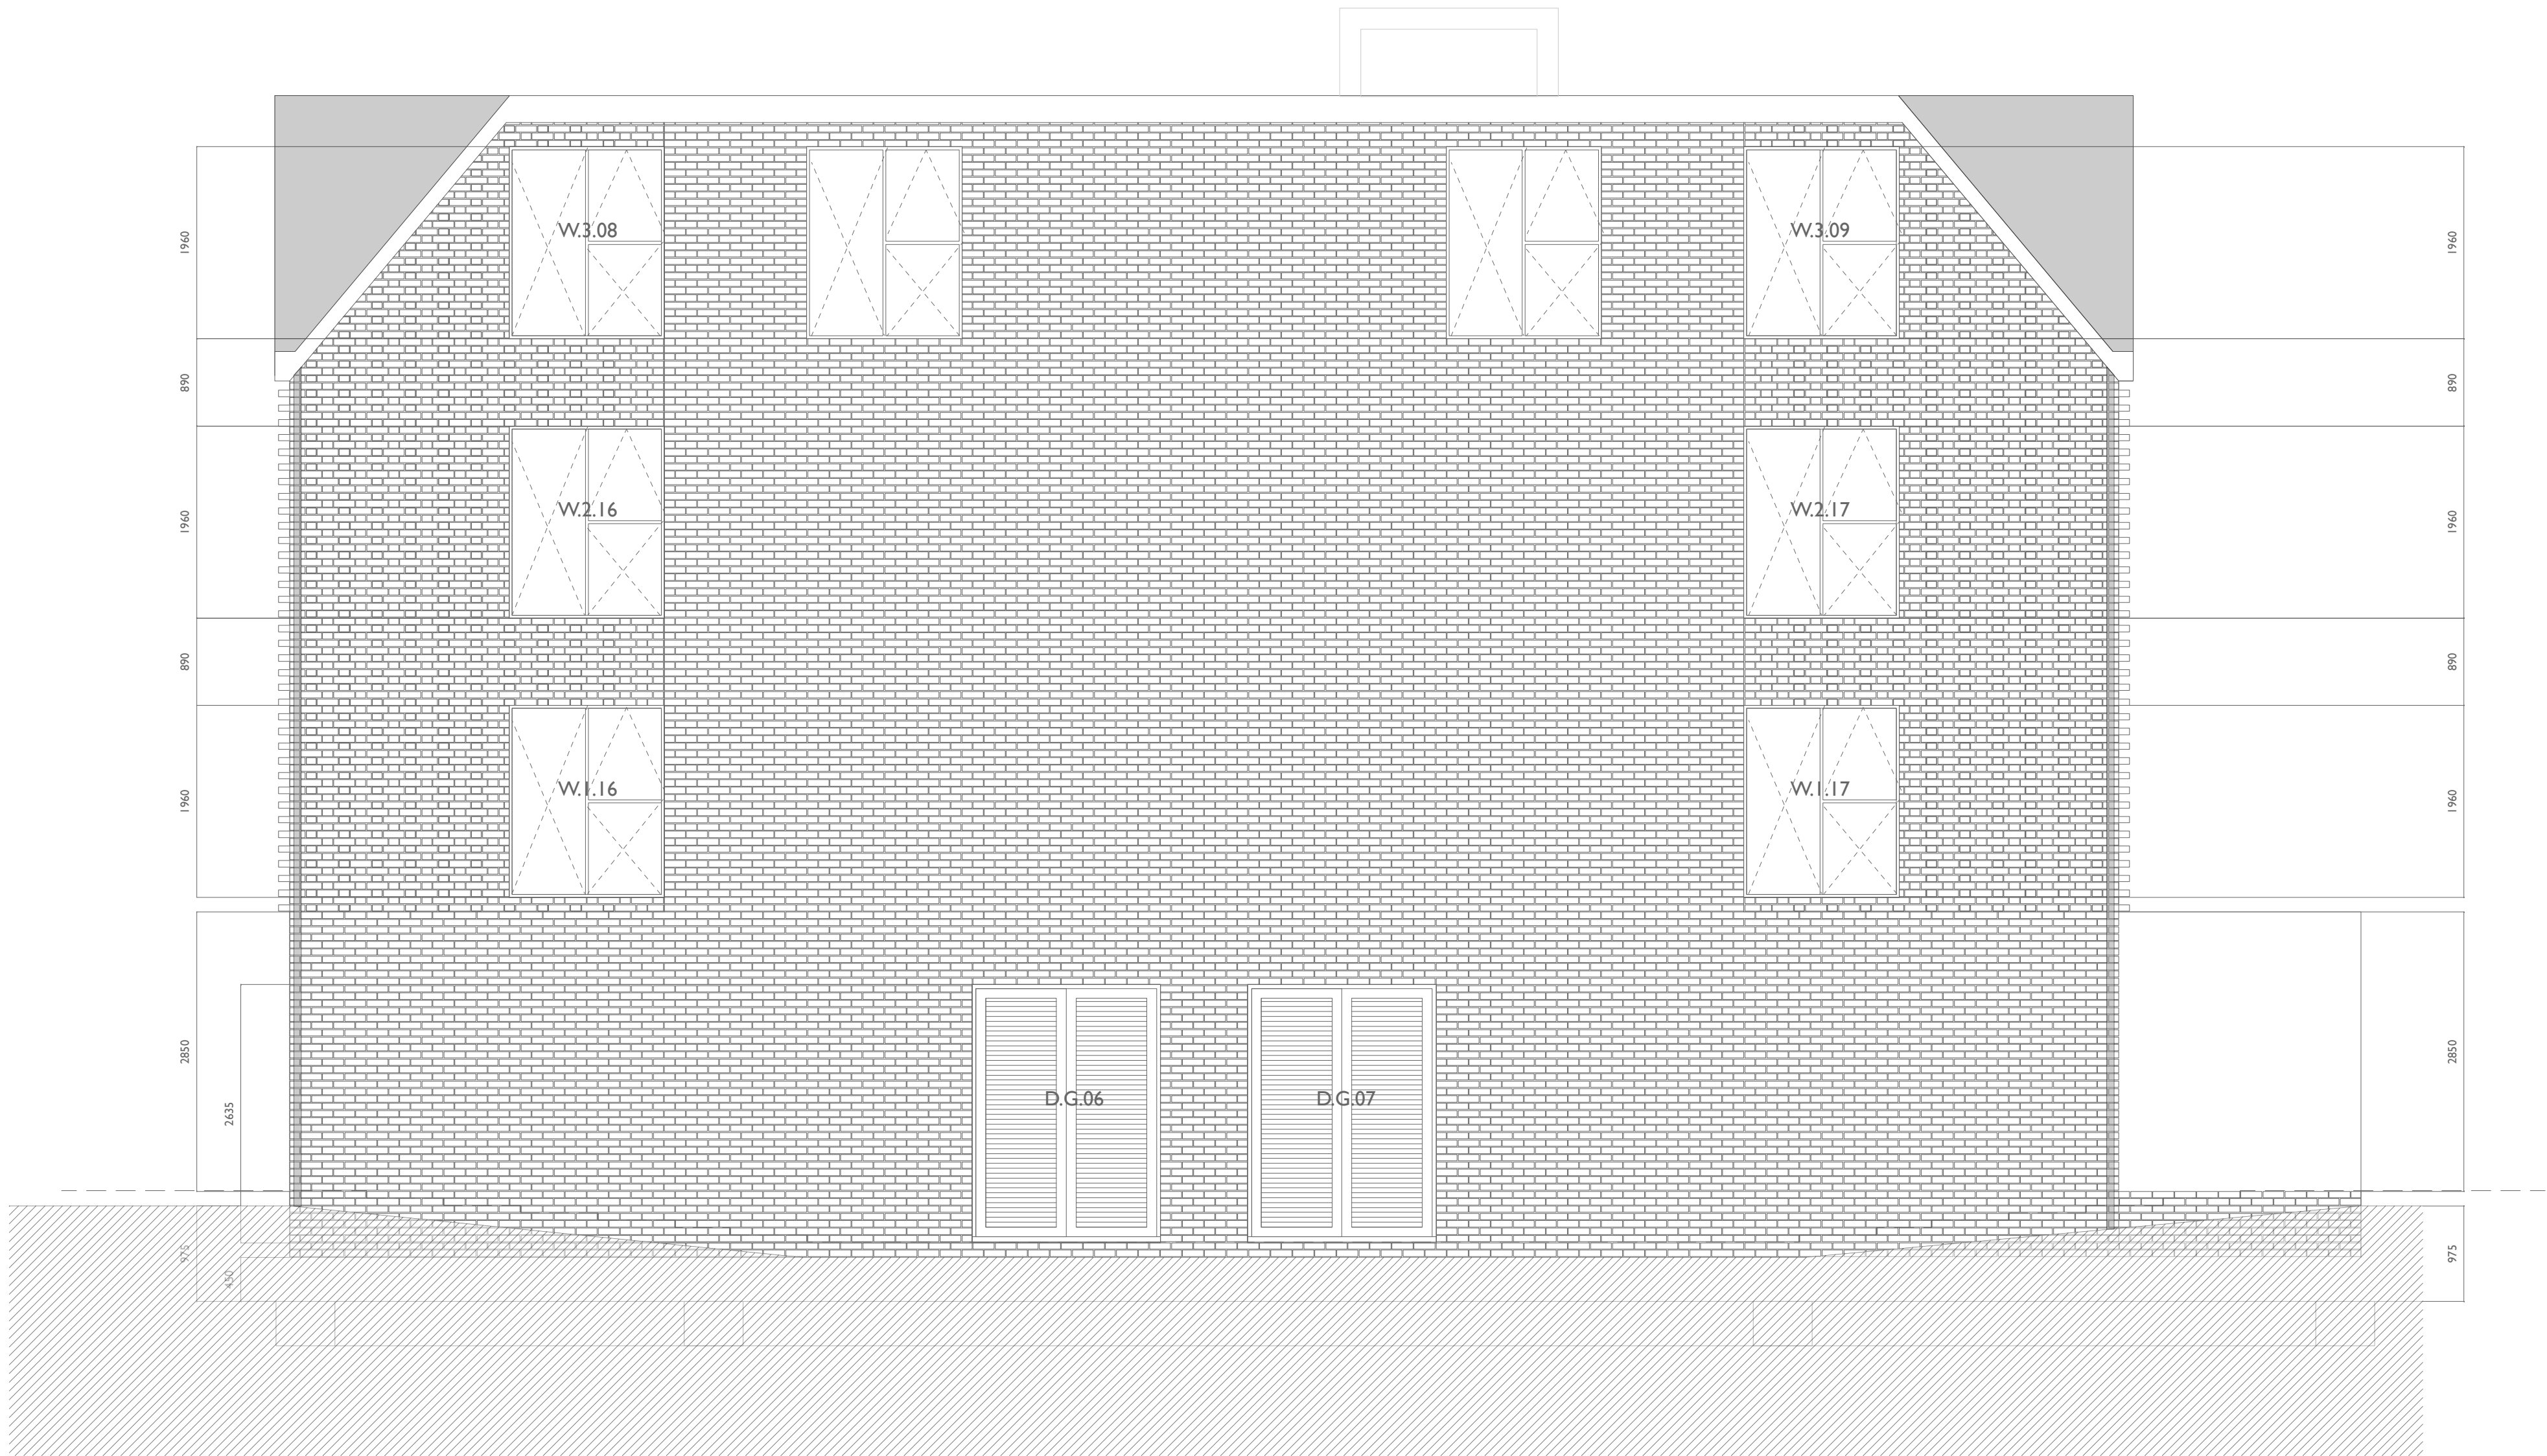

REAR (SOUTH) ELEVATION SCALE 1:50

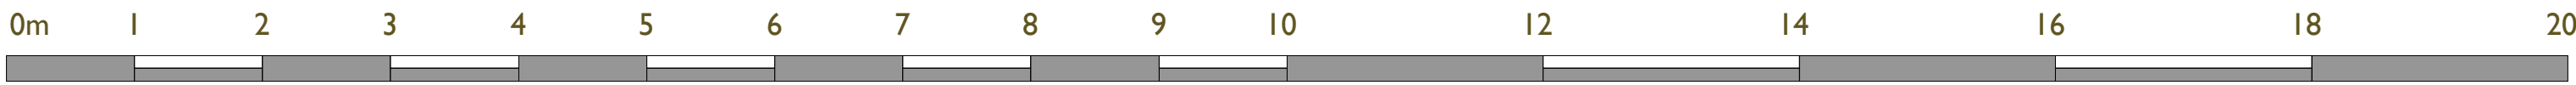


1:50 Scale Bar

Landivar Architects

ARCHITECTS AND DESIGNERS

Landivar Architects Limited  
The Workshop  
Unit 3, 29-42 Windsor Street  
Brighton  
BN1 1RJ  
Office: 01273 739590  
Workshop: 01273 819493  
info@landivar-architects.com  
www.landivar-architects.com

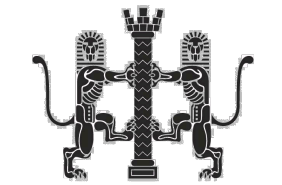

|                 |              |          |             |
|-----------------|--------------|----------|-------------|
| DRAWING STATUS: | PLANNING     |          |             |
| CLIENT:         | MARTIN HOMES |          |             |
| PROJECT:        | CYPRUS ROAD  |          |             |
| DRAWING:        | GA ELAVATION |          |             |
| DRAWN           | ML           | SCALE    | : 1:50 @ A1 |
| DATE            | JUNE 2020    | REV.     |             |
| JOB NO.         | 1537         | DRG. NO. | D.08        |