
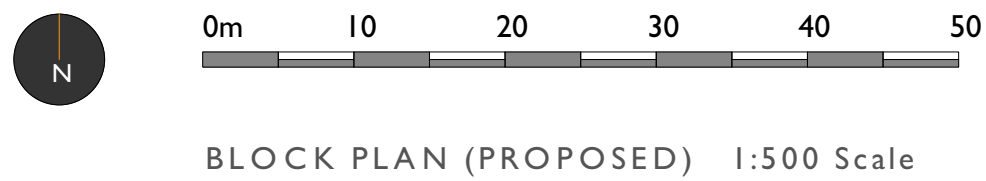
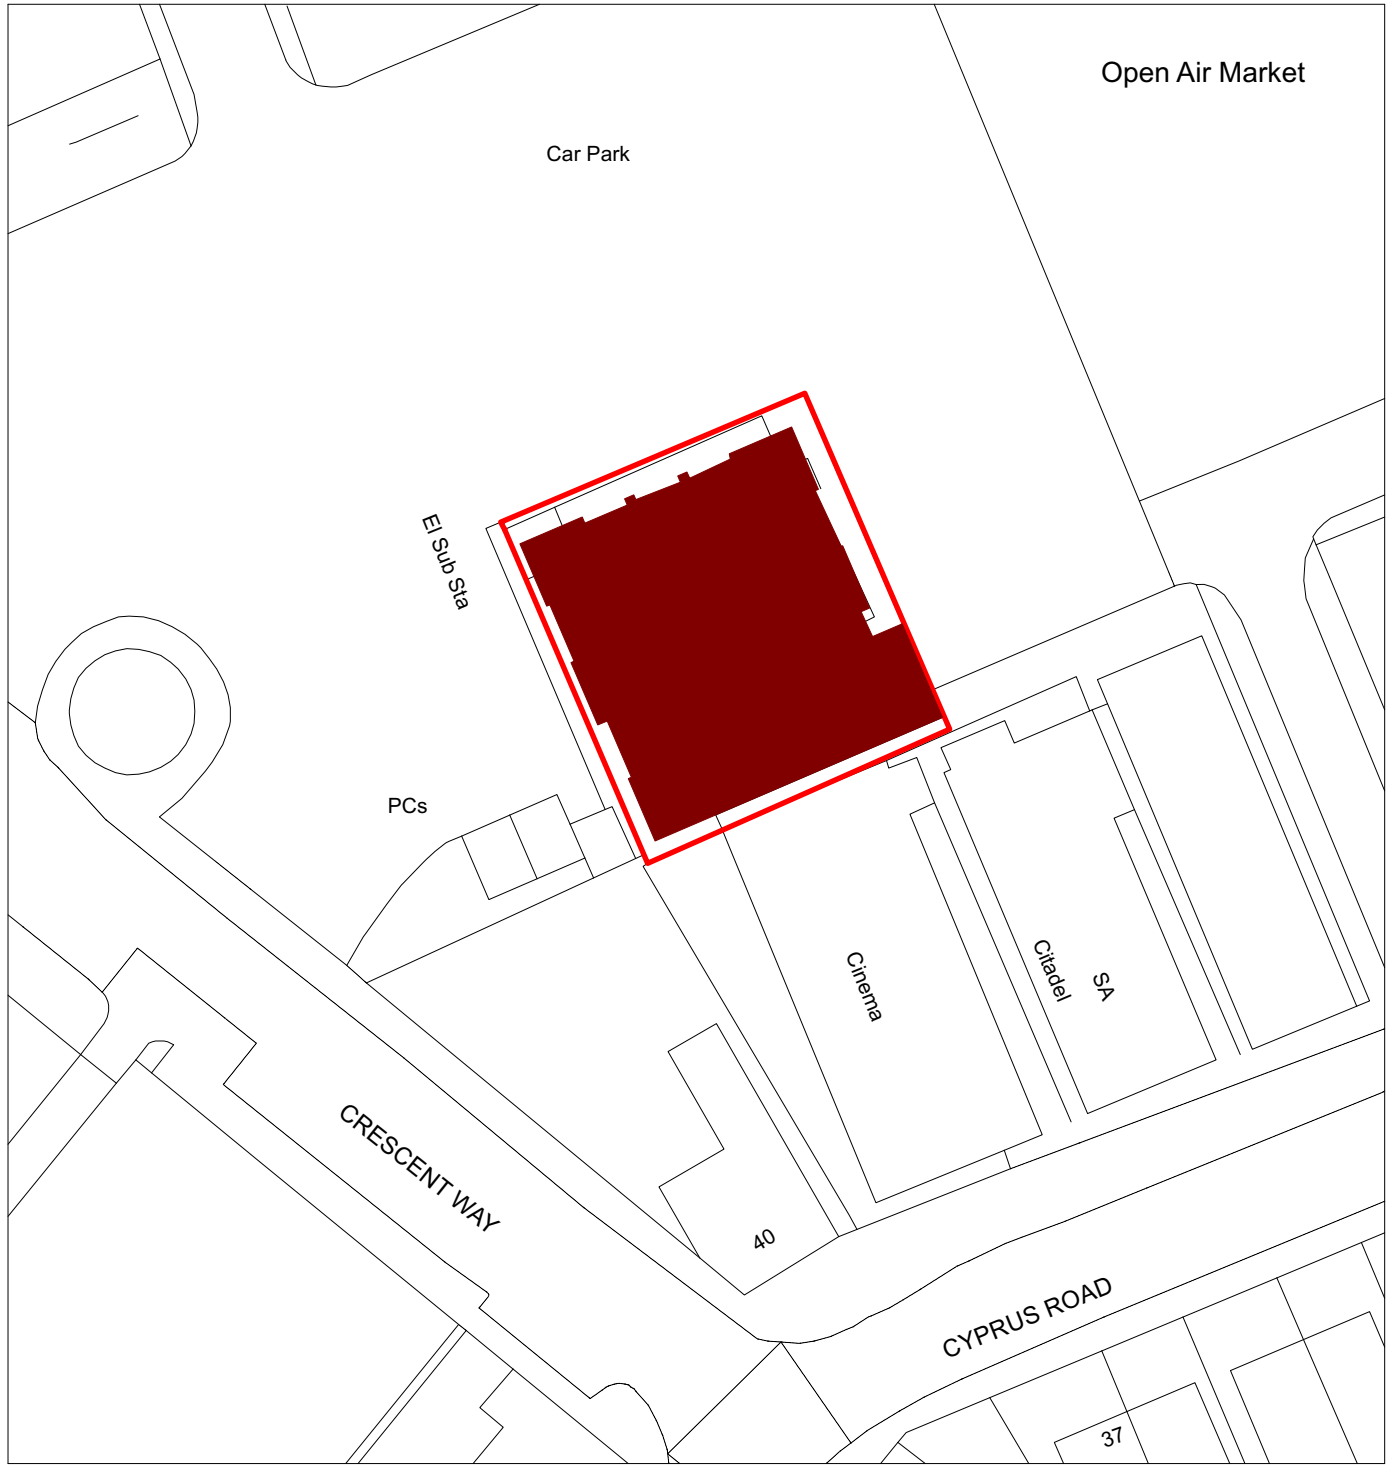
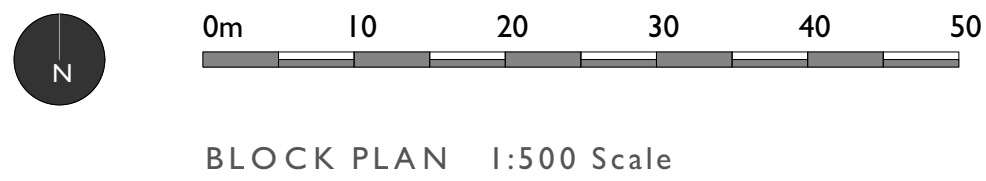
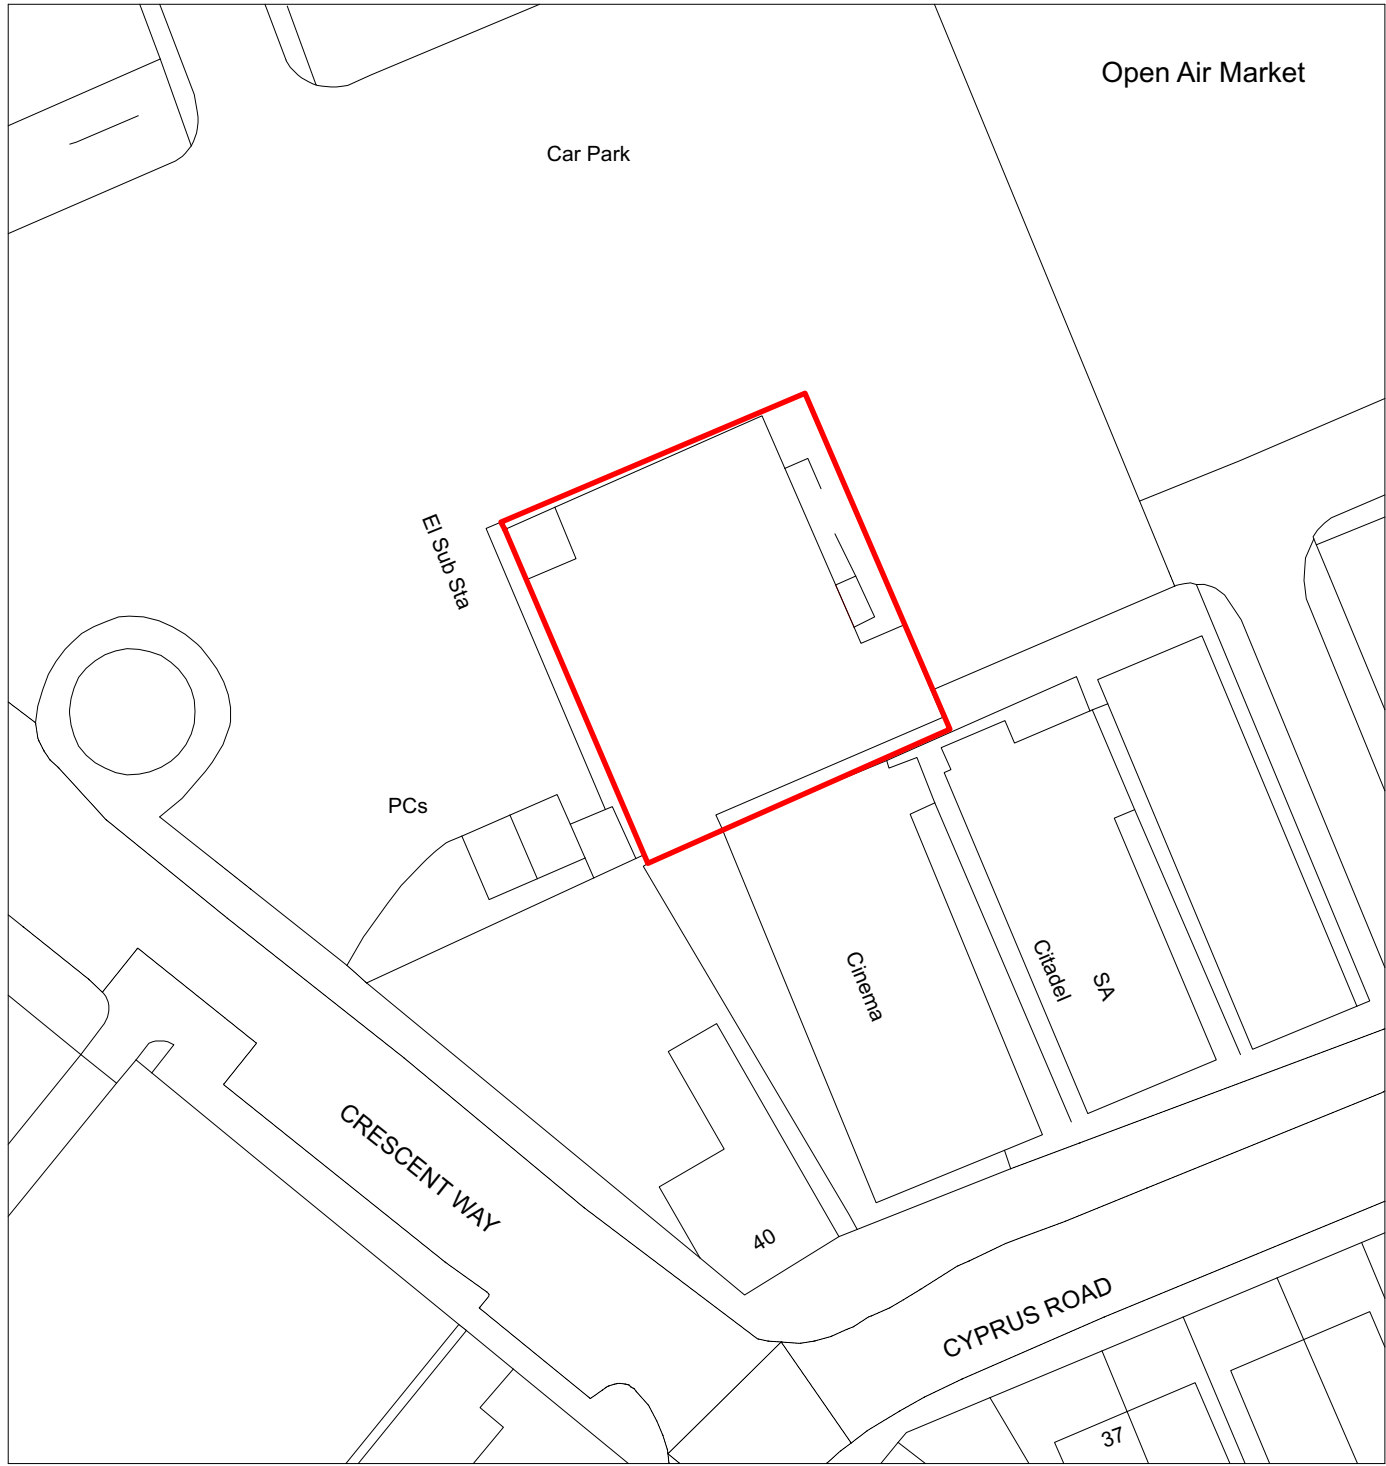
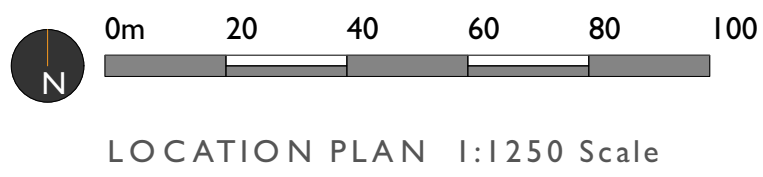


Rev.	Date	Comment	By
------	------	---------	----

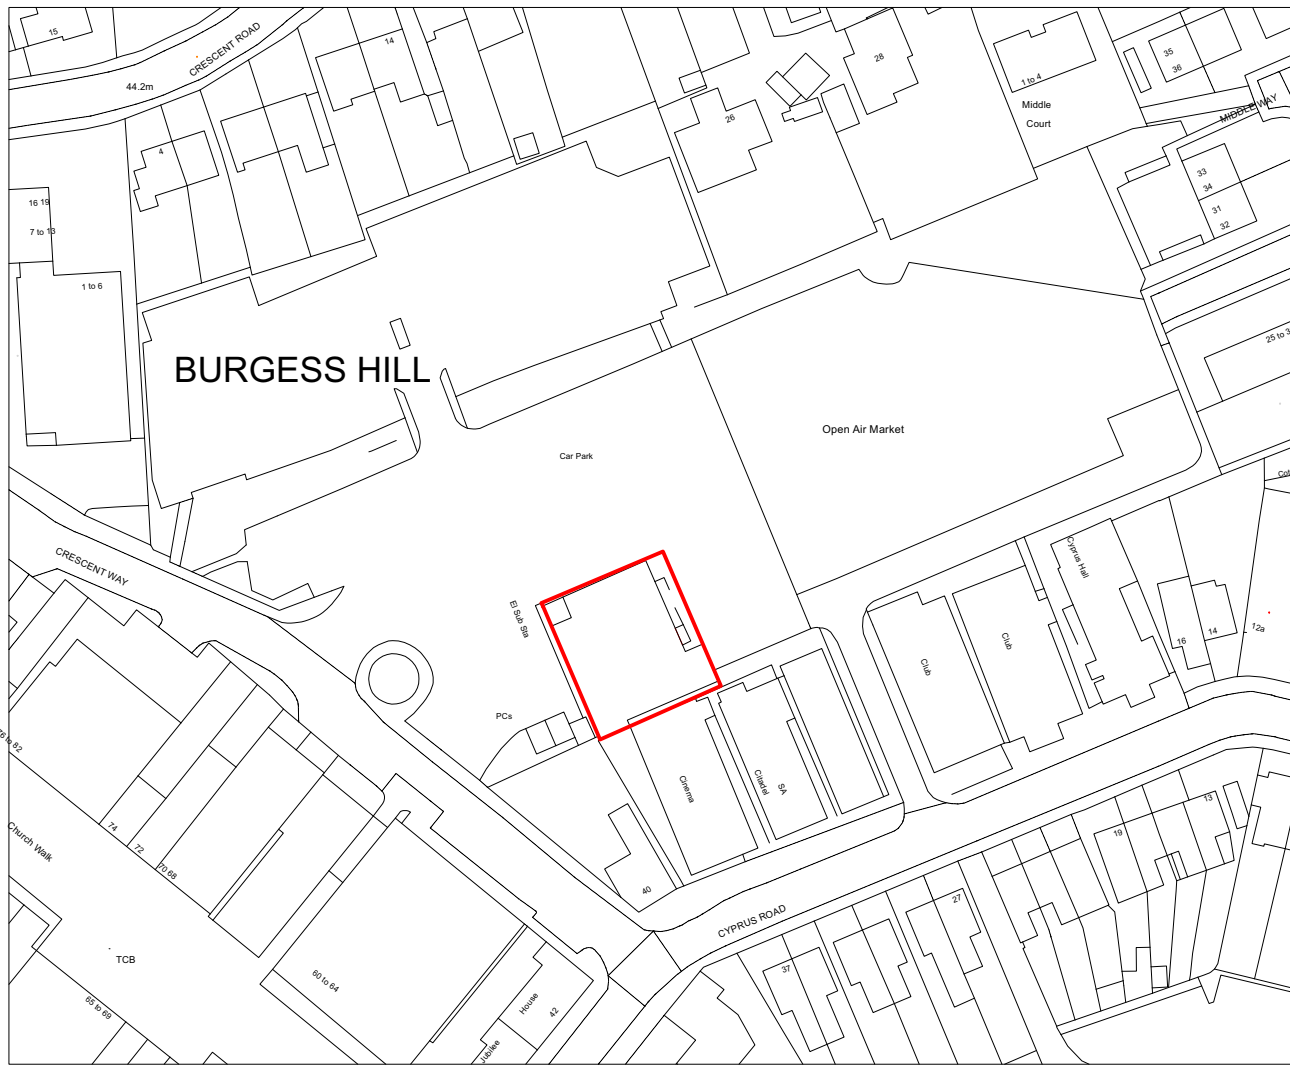

Landivar Architects

ARCHITECTS AND DESIGNERS

Landivar Architects Limited
The Workshop
Units 3, 29-42 Windsor Street
Brighton
BN1 1RJ

Office: 01273 739590
Workshop: 01273 819493

info@landivar-architects.com
www.landivar-architects.com



DRAWING STATUS:	PLANNING		
CLIENT:	MARTIN HOMES		
PROJECT:	1 CYPRUS ROAD		
DRAWING:	LOCATION / BLOCK PLAN AS EXISTING		
DRAWN	SL	SCALE	1:1250 / 500 @ A1
DATE	JAN 20	REV.	-
JOB NO.	1537	DRG. NO.	A.001