


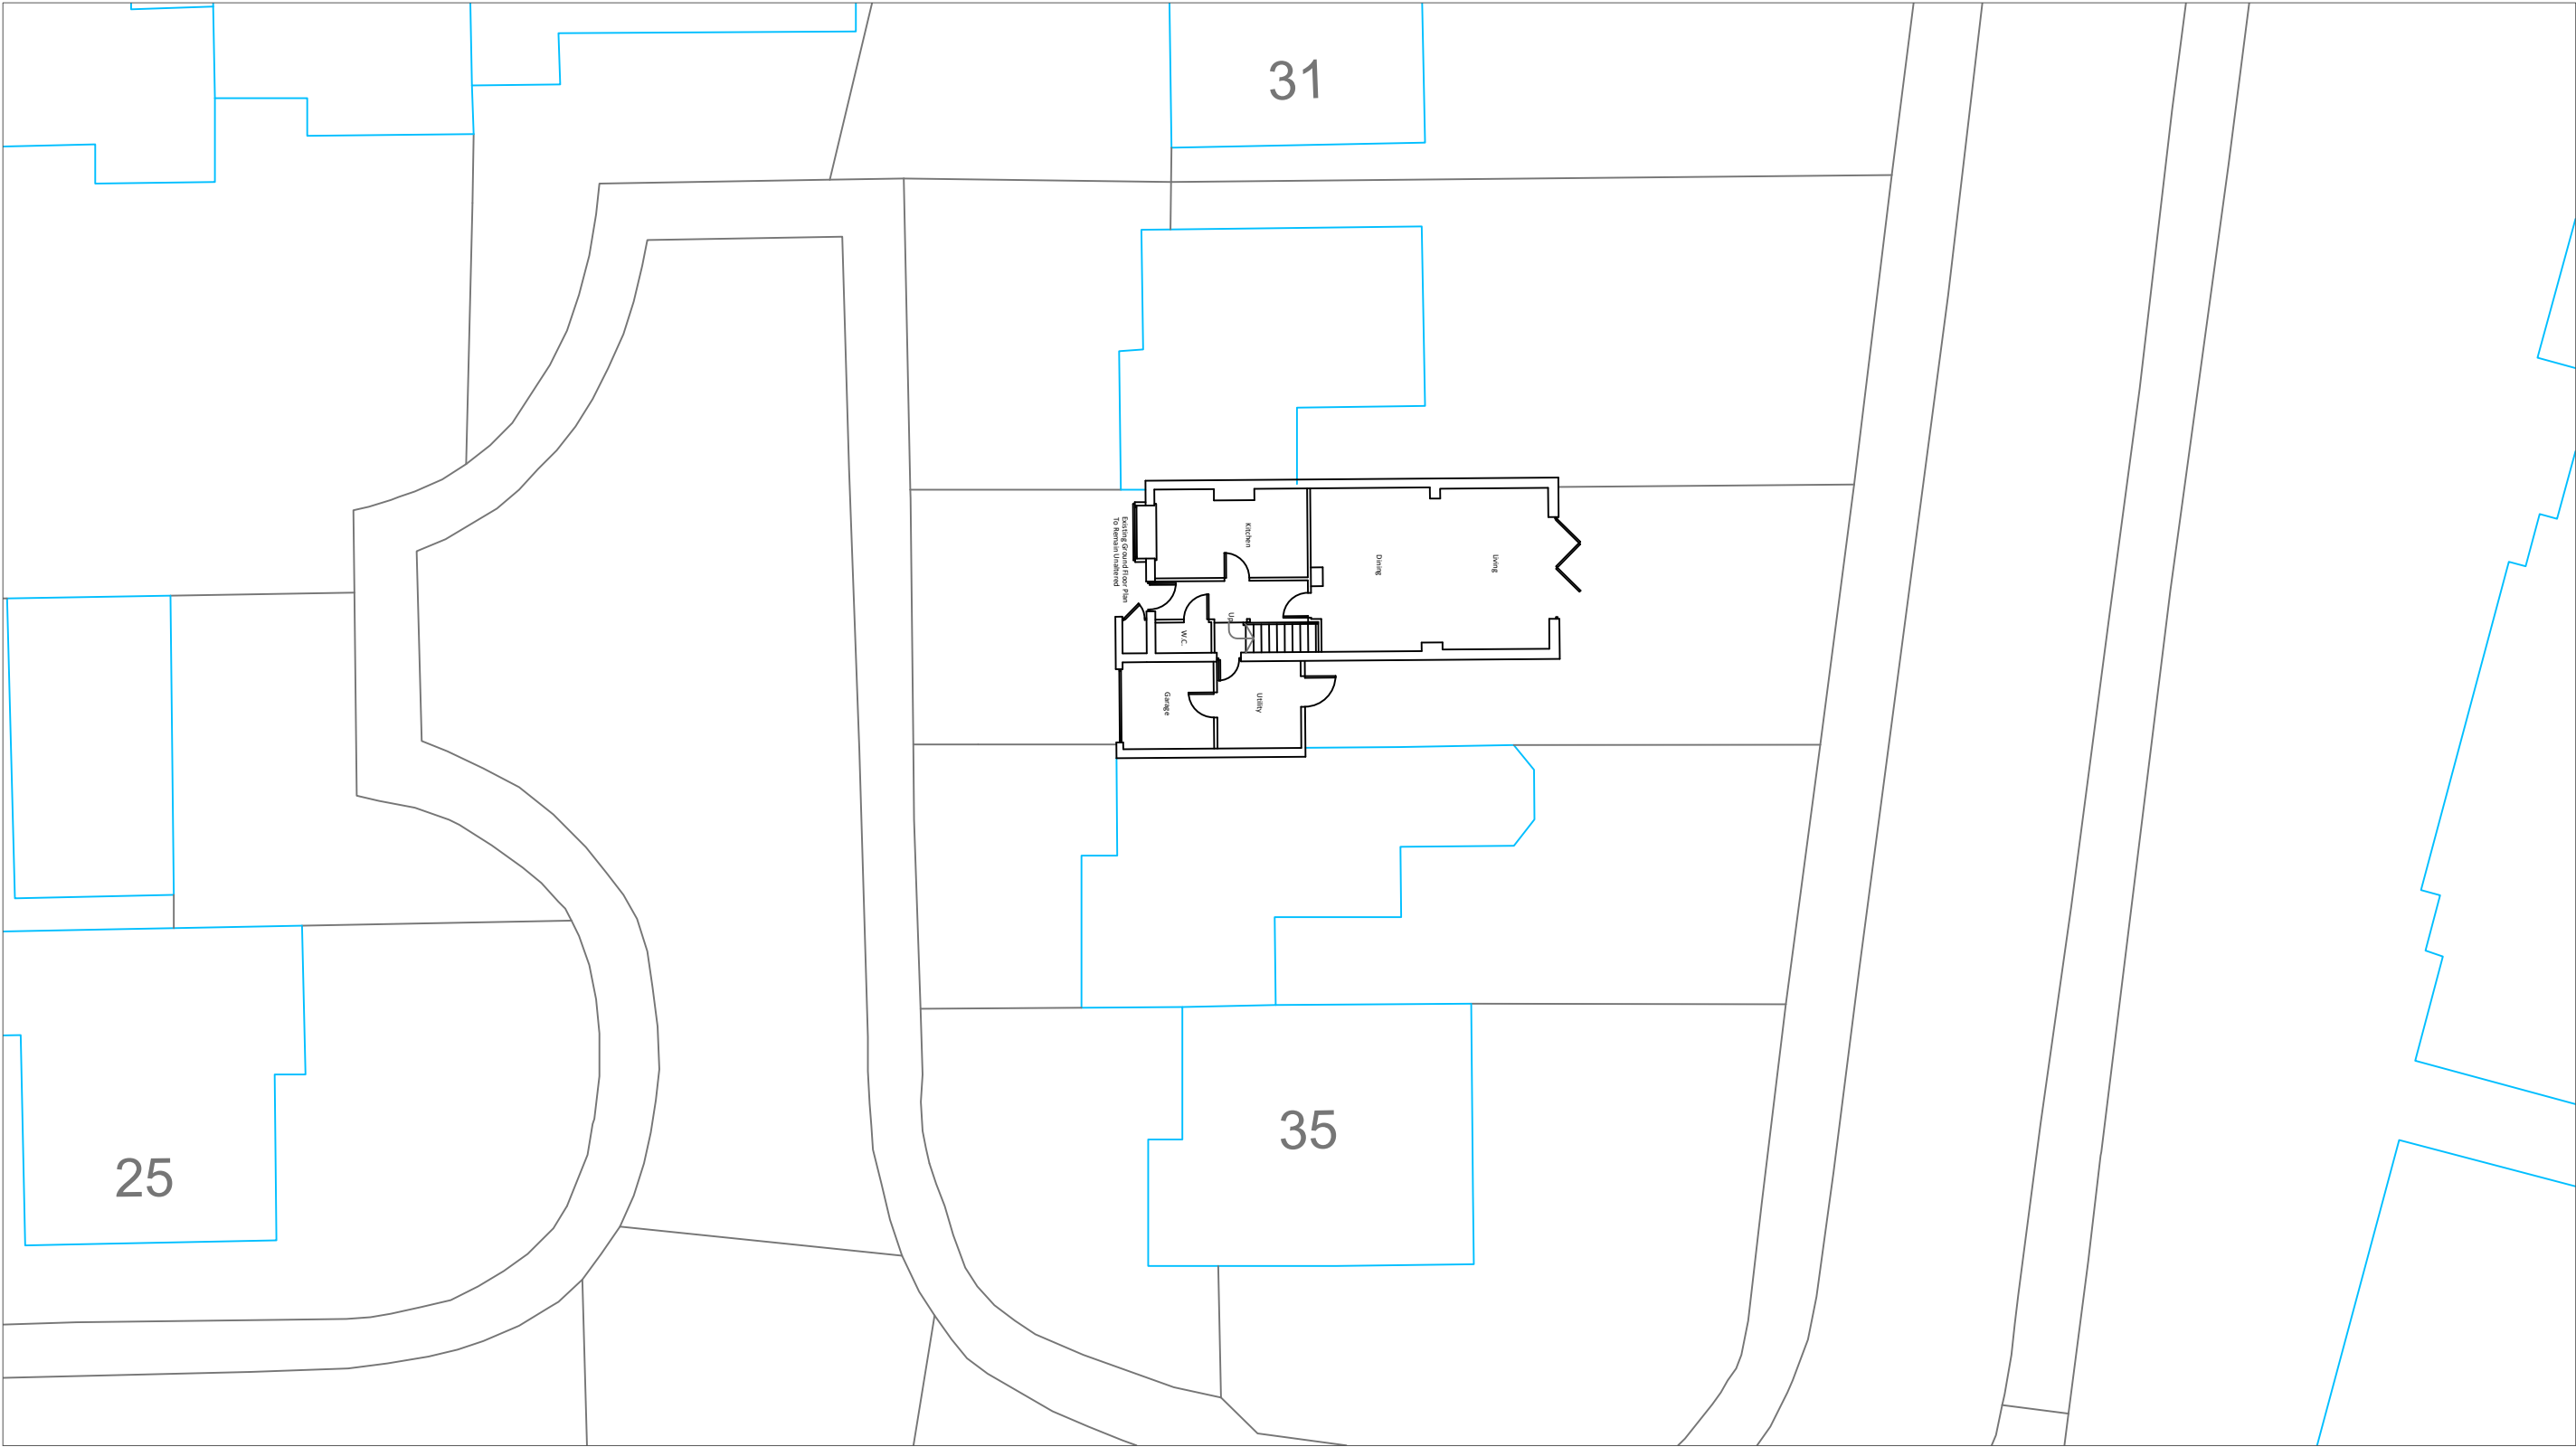



Mount View
Tattenham Crescent
Epsom
KT18 5NU

T 07402981208
E jack@commercialdrawing.com
W www.commercialdrawing.com

Drawing Title
Proposed Block Plan To Remain Unaltered

Project
33 St. Agnes Road East Grinstead RH19 3RP

Client
Mr & Mrs Ellis

Scale @ A3	Issue Date	Drawn By
1:200	01/04/2026	JT
Job No.	Drawing No.	Revision
SAR/2026	007	

Notes
Contractors should not scale or use the dimensions shown on this drawing. Any dimensions should be verified from the contractors own measurements taken on site before any the manufacture or installation of any materials. This drawing is the property of CDS Ltd. it should not be copied or issued without their consent.