



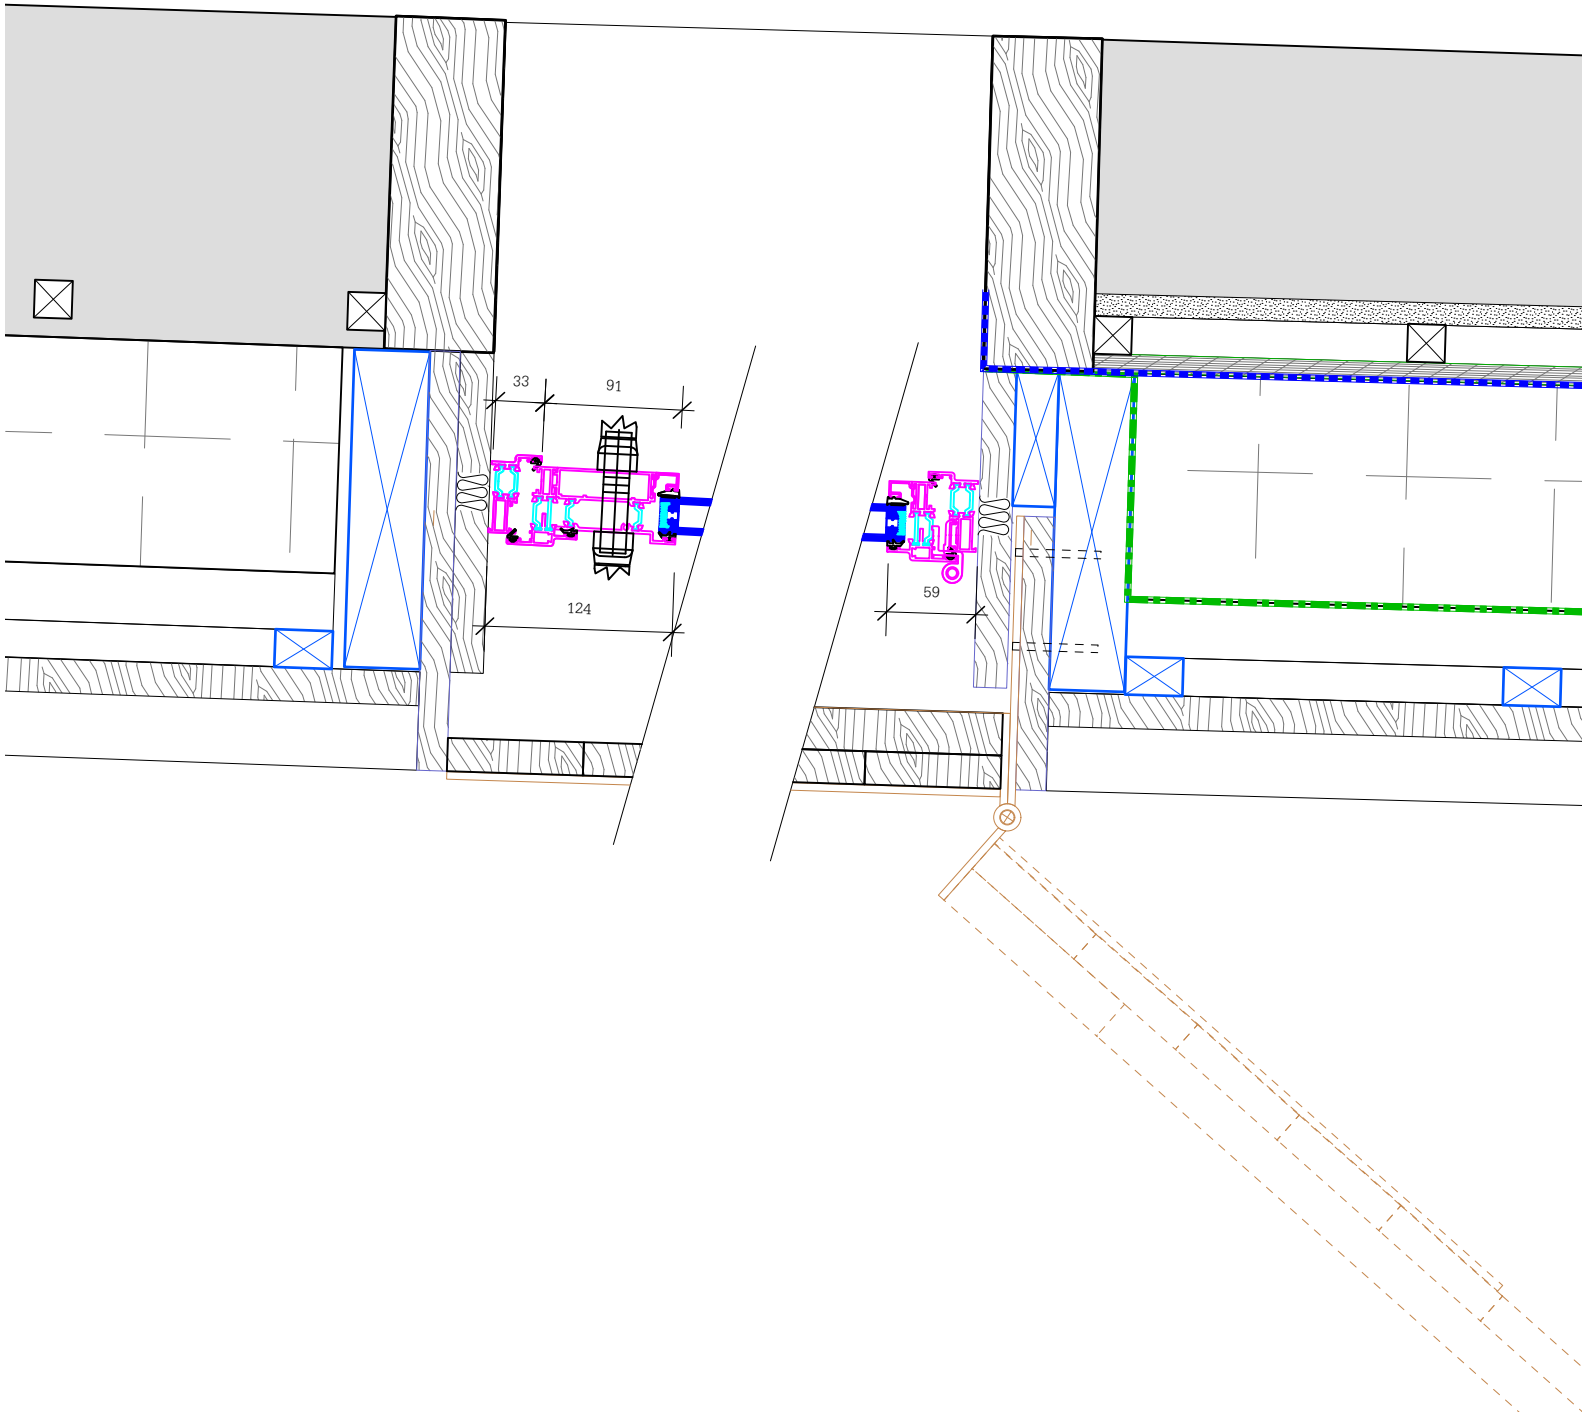


Typical plan detail

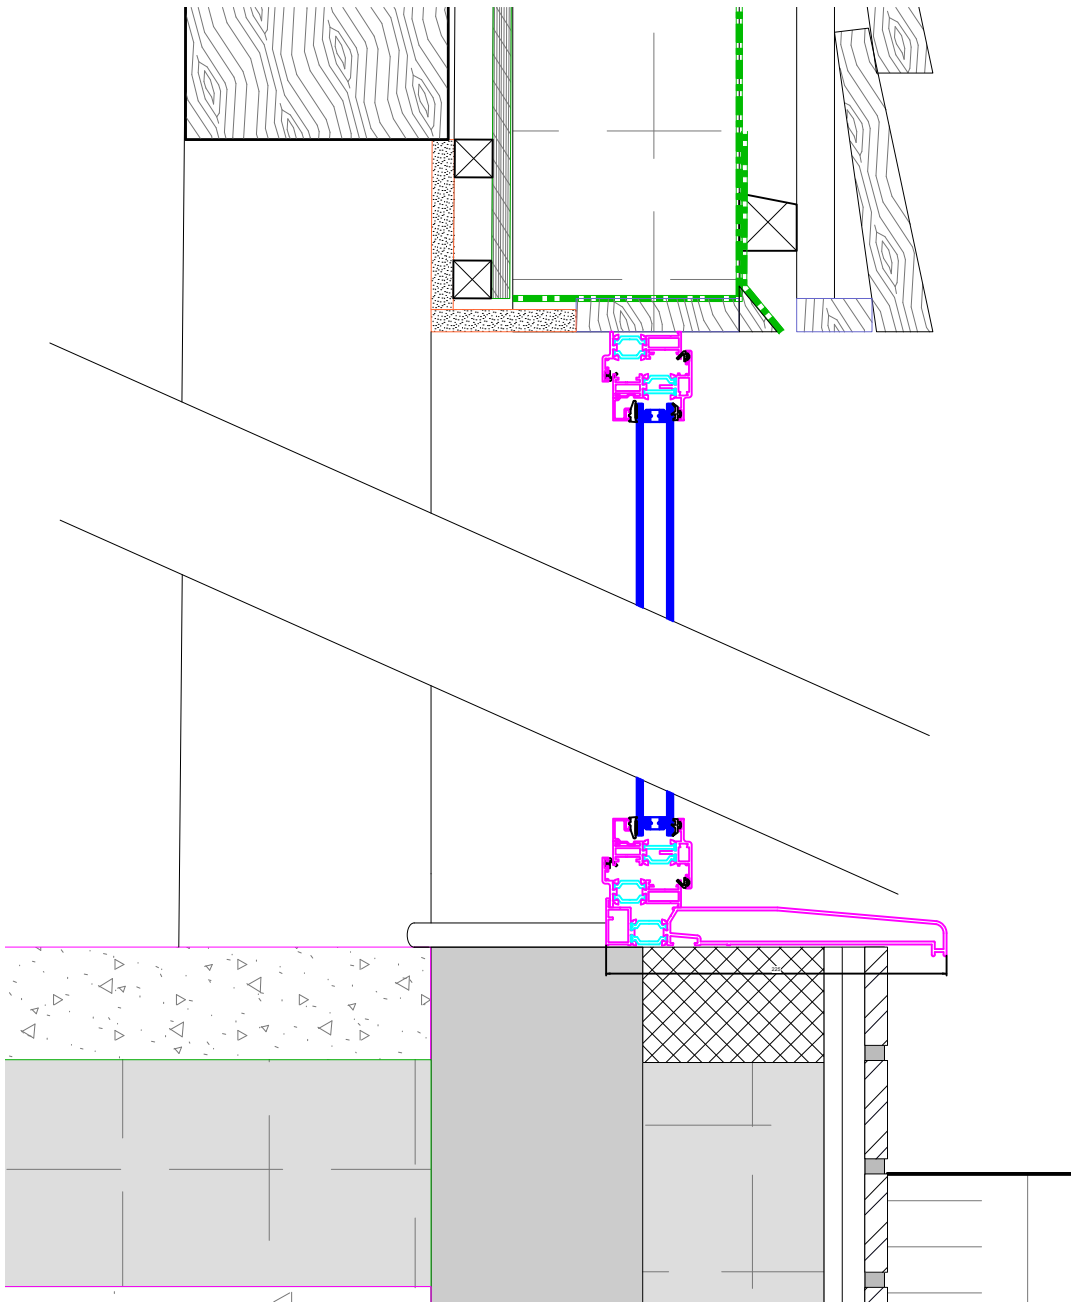

Typical section detail

© All rights reserved
All dimensions to be checked on site

Notes:

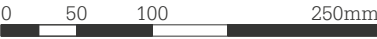

Rev	Date	Description	Drwn	Chkd
-----	------	-------------	------	------

Lewes Office
Cooksbridge Station House - Cooksbridge - Nr. Lewes
East Sussex - BN8 4SW

+44 (0)1273 400319
info@bakerbrown.studio
bakerbrown.studio

BakerBrown

Job Name			Status			
Brook Farm			Planning Condition			
Drawing Title						
Open out single door details						
Drawn	Checked	Date	Scale@A3	Job No.	Drawing Number	Rev
LF	BB	March 26	1:5	1490	BB_DC_3010	