


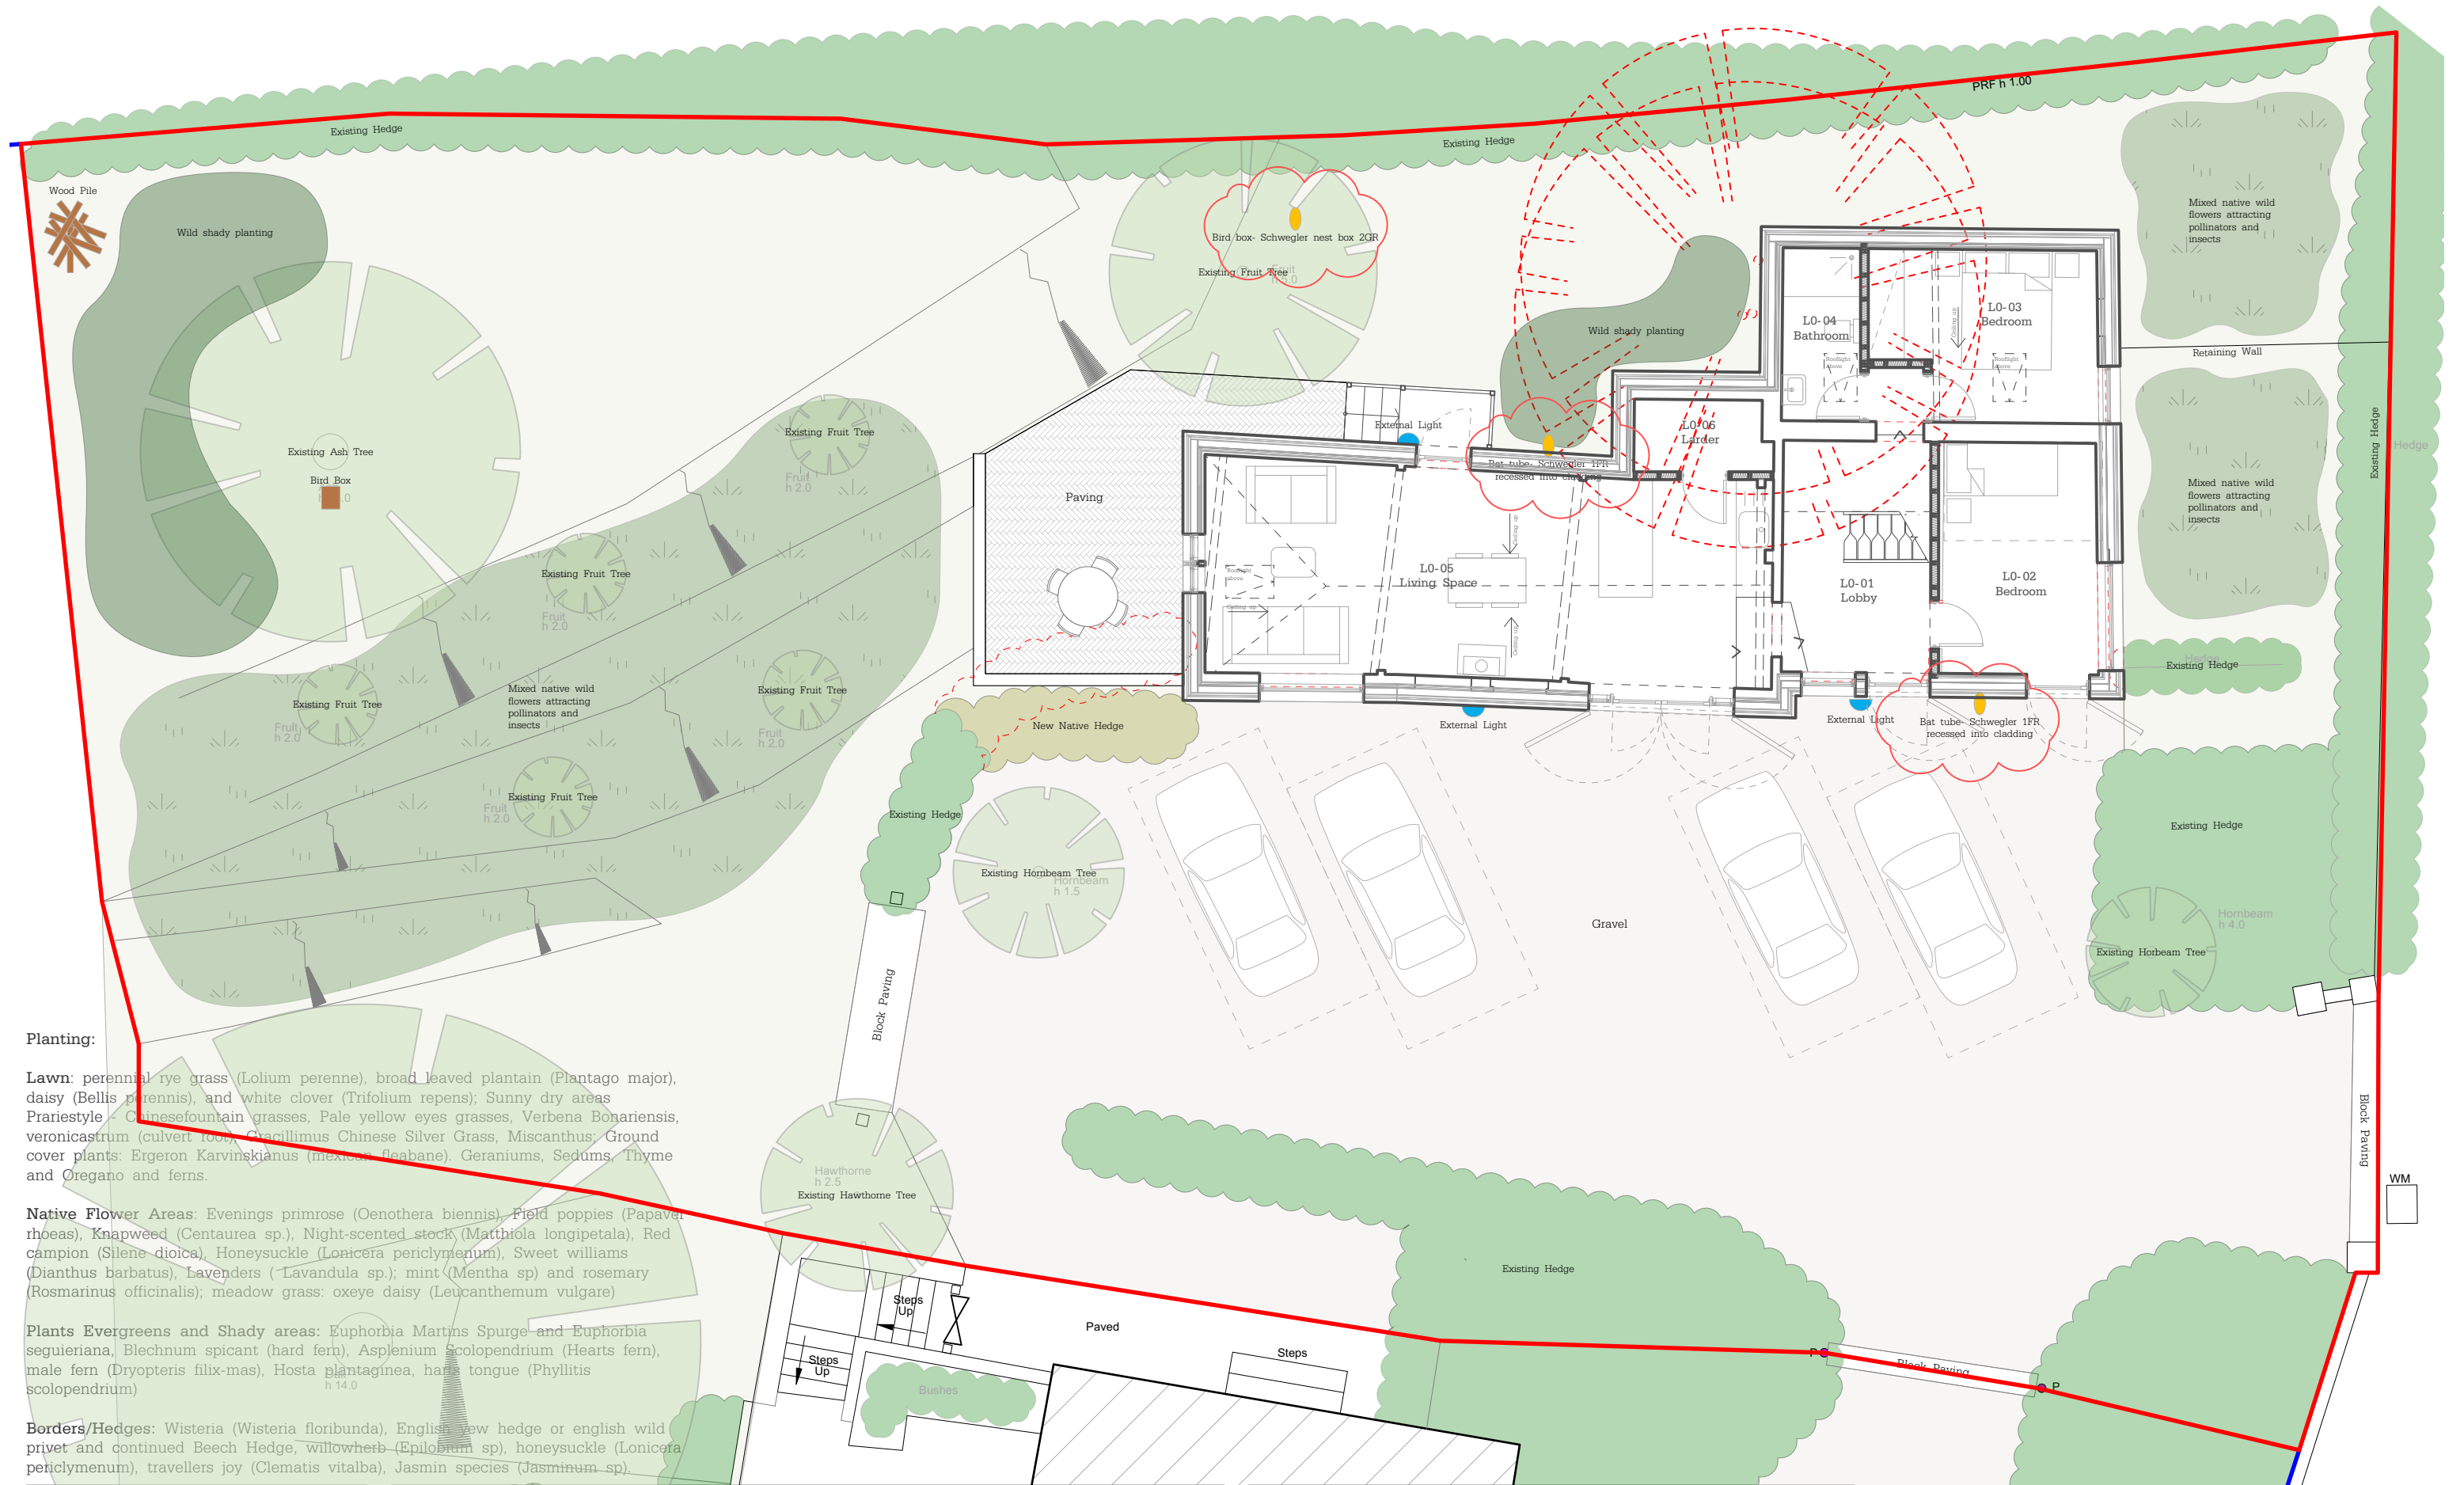

Planting:

Lawn: perennial rye grass (*Lolium perenne*), broad leaved plantain (*Plantago major*), daisy (*Bellis perennis*), and white clover (*Trifolium repens*); Sunny dry areas

Prariestyle - Chinese fountain grasses, Pale yellow eyes grasses, *Verbena Bonariensis*, veronicastrum (culvert root), *Gracillimus* Chinese Silver Grass, *Miscanthus*; Ground cover plants: *Ergeron Karvinskianus* (mexican fleabane), Geraniums, Sedums, Thyme and *Oregano* and ferns.

Native Flower Areas: Evenings primrose (*Oenothera biennis*), Field poppies (*Papaver rhoeas*), Knapweed (*Centaurea* sp.), Night-scented stock (*Matthiola longipetala*), Red campion (*Silene dioica*), Honeysuckle (*Lonicera periclymenum*), Sweet williams (*Dianthus barbatus*), Lavenders (*Lavandula* sp.); mint (*Mentha* sp) and rosemary (*Rosmarinus officinalis*); meadow grass: oxeye daisy (*Leucanthemum vulgare*)

Plants Evergreens and Shady areas: *Euphorbia Martins* Spurge and *Euphorbia seguieriana*, *Blechnum spicant* (hard fern), *Asplenium scolopendrium* (Hearts fern), male fern (*Dryopteris filix-mas*), *Hosta plantaginea*, hares tongue (*Phyllitis scolopendrium*)

Borders/Hedges: *Wisteria* (*Wisteria floribunda*), English ivy hedge or english wild privet and continued Beech Hedge, willowherb (*Epilobium* sp), honeysuckle (*Lonicera periclymenum*), travellers joy (*Clematis vitalba*), *Jasmin* species (*Jasminum* sp).

© All rights reserved
All dimensions to be checked on site

Lewes Office
Cooksbridge Station House - Cooksbridge - Nr. Lewes
East Sussex - BN8 4SW

+44 (0)1273 400319
info@bakerbrown.studio
bakerbrown.studio

Notes:

Lawn

Native flower areas

Wild shady planting

Proposed Evergreen Hedge

Bird Box

Bat Box

Wood Pile

External Shielded Wall Mounted Downlight

0125m

N

Rev	Date	Description	Drwn	Chkd
A	03/06/25	Issued for Tender	LF	BB
B	13/10/25	Details of bird and bat boxes added		

BakerBrown

Job Name

Status

Brook Farm

Tender

Drawing Title

Biodiversity Enhancement Strategy

Drawn

Checked

Date

Scale@A3

Job No.

Drawing Number

Rev

LF

BB

June 25

1:100

1490

BB_DA_9001

B