


Proposed Block Plan

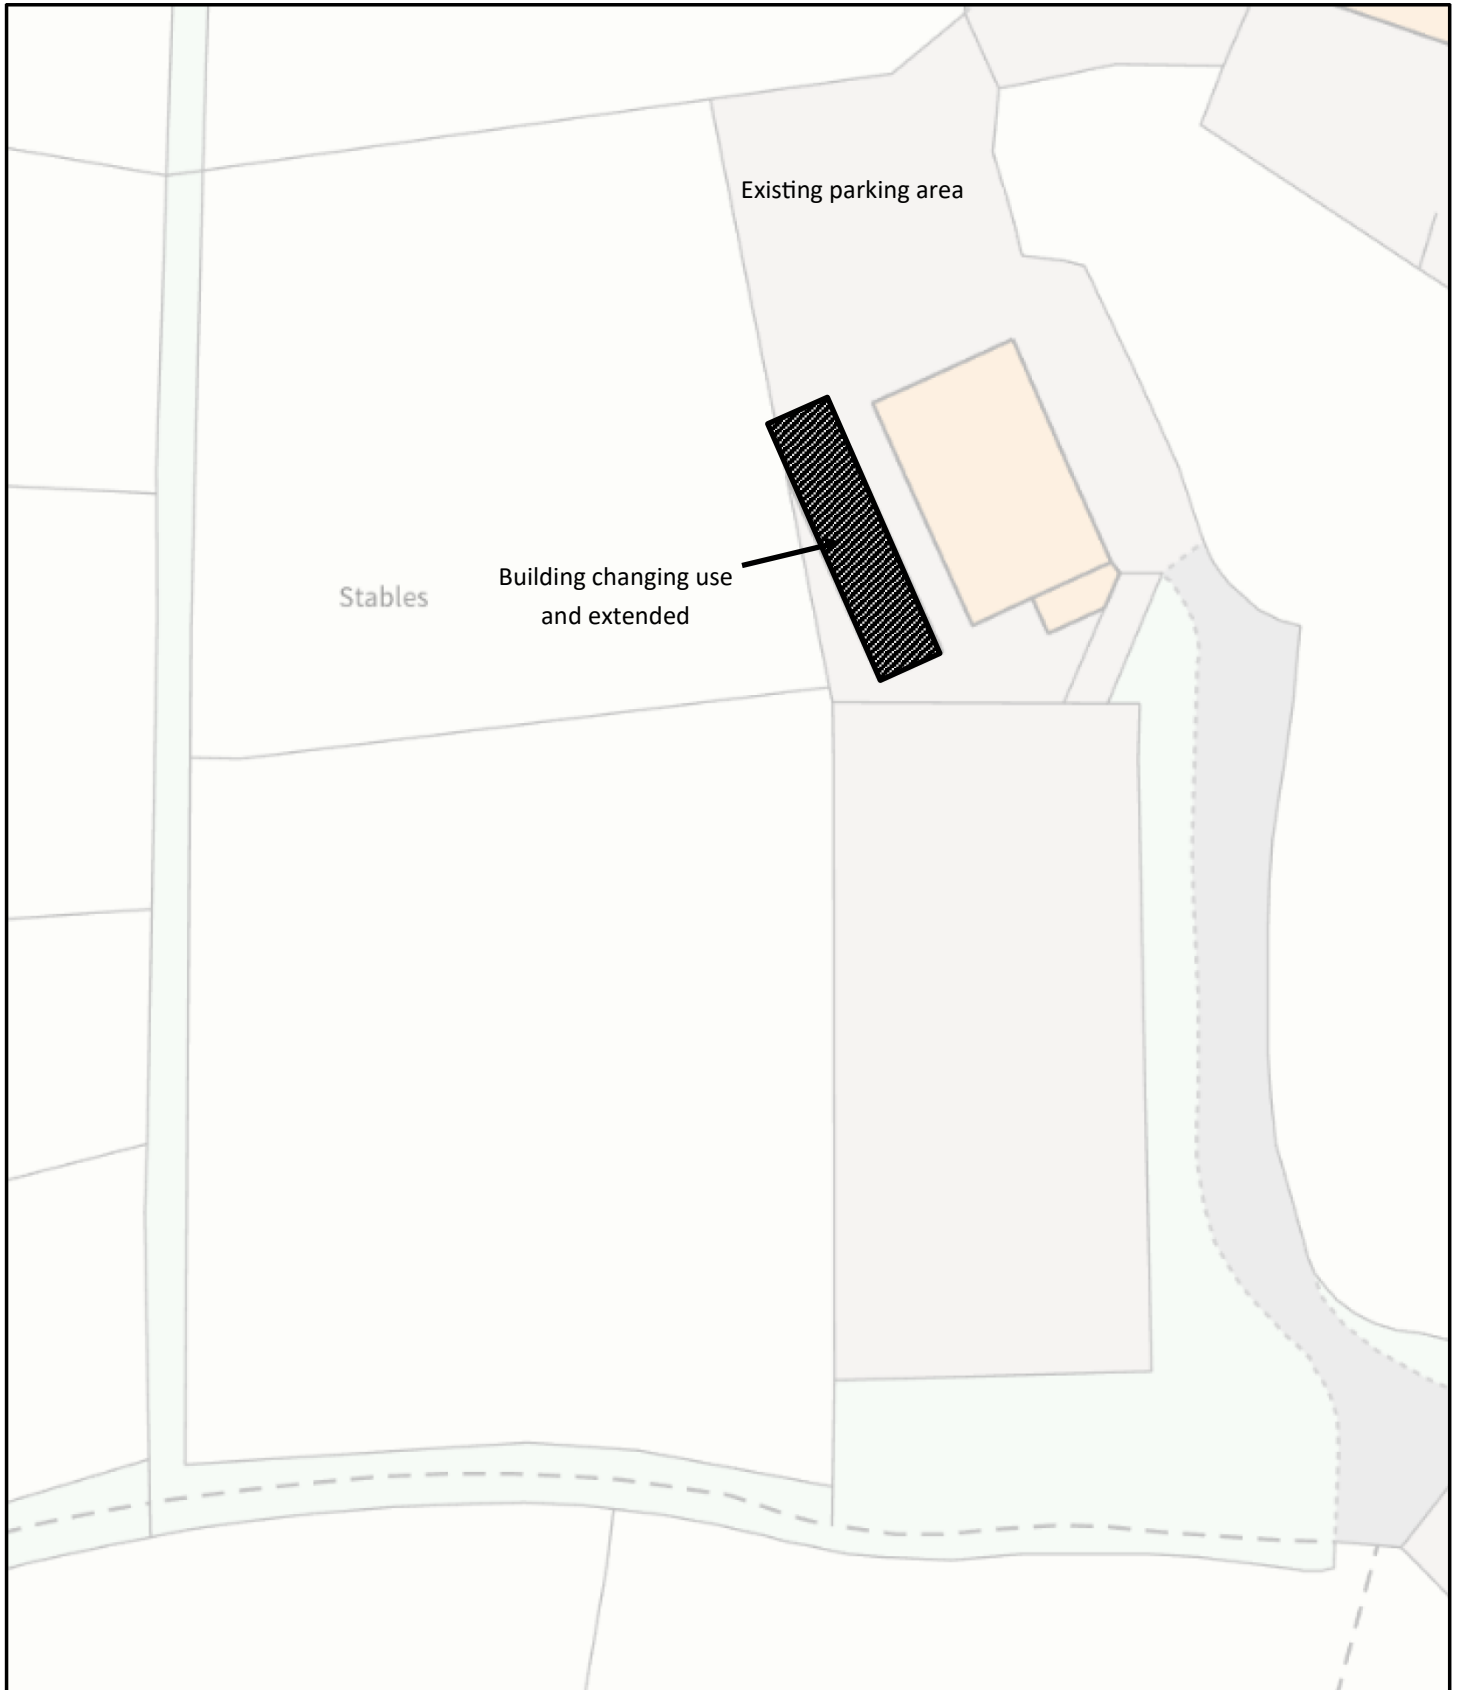

0 5 10 15 20 metres

Scale 1:500