


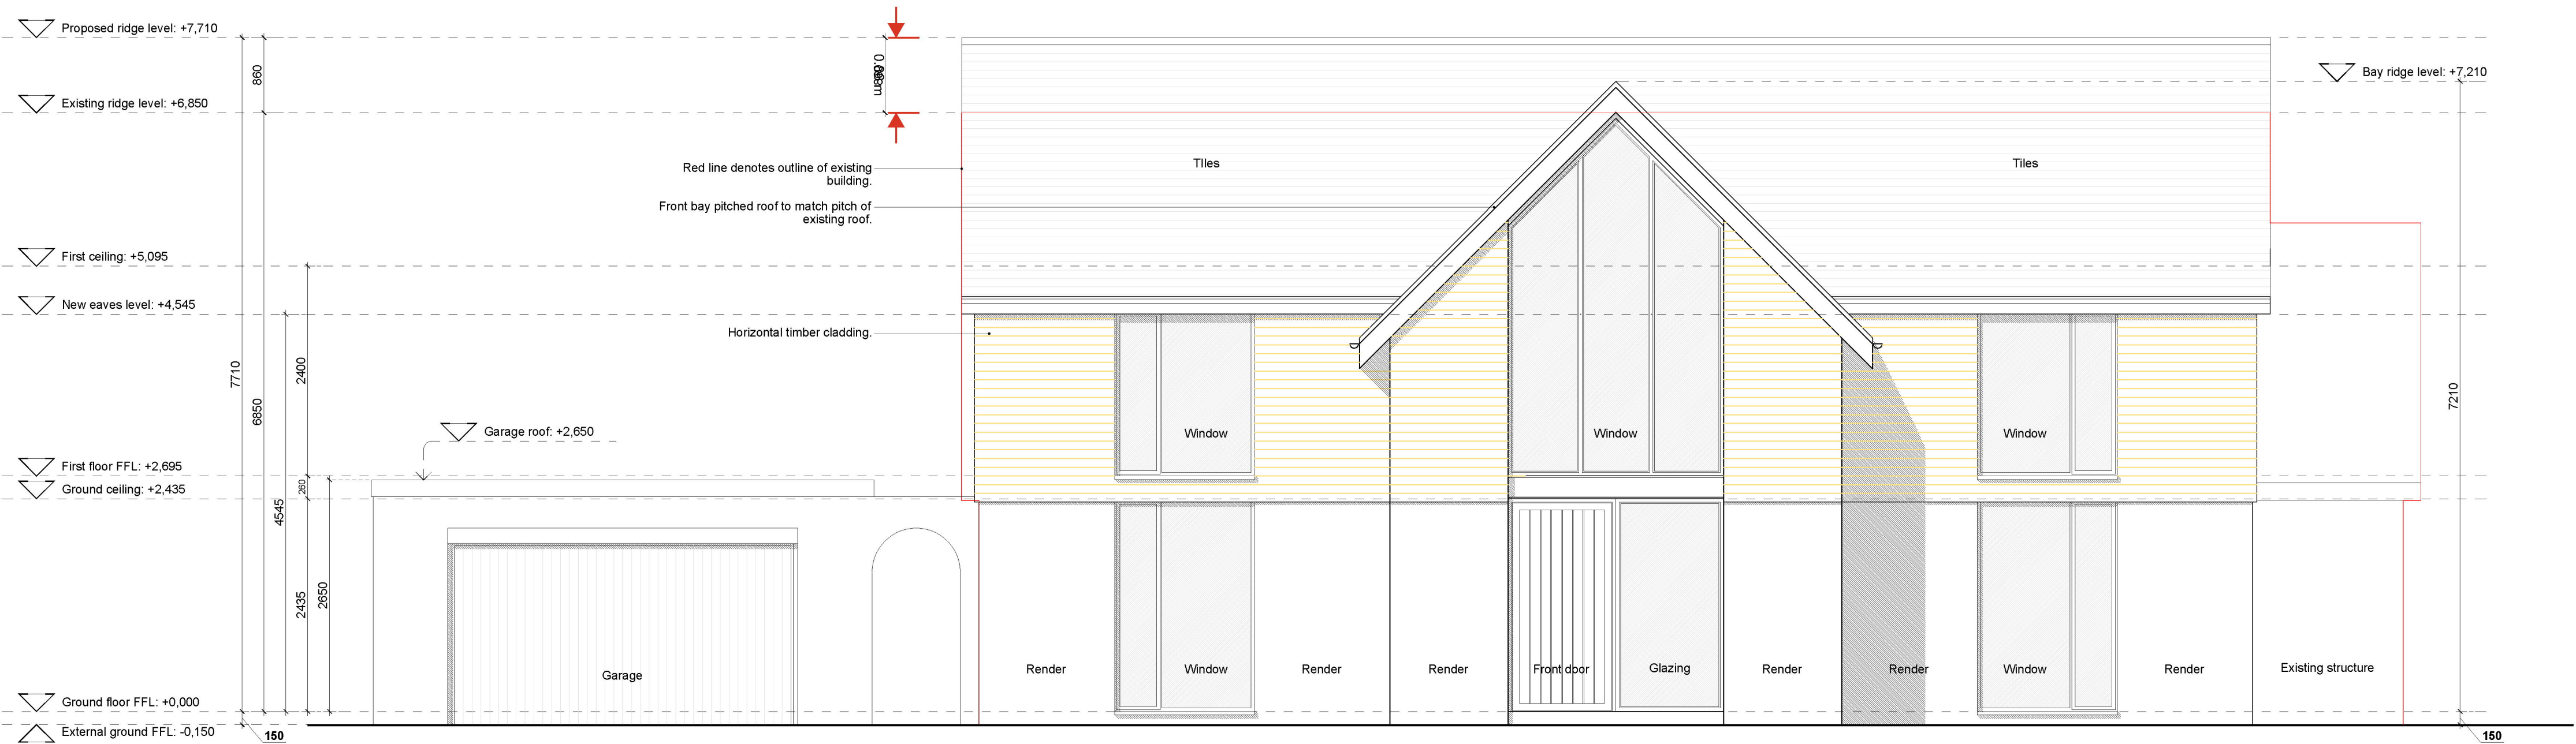

PROPOSED ELEVATION 1
Scale 1:50 at A1
0mm 1,000mm 2,000mm



PROPOSED ELEVATION 3
Scale 1:50 at A1
0mm 1,000mm 2,000mm

PLANNING

Proposed elevations 1/3 rev. **F**

075-3-101

Project: **Ousedale, Brook Street, West Sussex. RH17 5JJ**
Scale: **1:50 at A1**
Issue date: **13/10/2025 - Rev.F**
Drawn by: **JMP**

NOTES:
All measurements and site conditions are to be checked prior to the preparation of drawings or commencement of works. This drawing belongs to James Patterson Architects Ltd. and is protected by the Copyright, Designs and Patents Act, 1988.

James Patterson Architects Ltd.
info@jp-architects.co.uk
01273 751158
www.jp-architects.co.uk

