


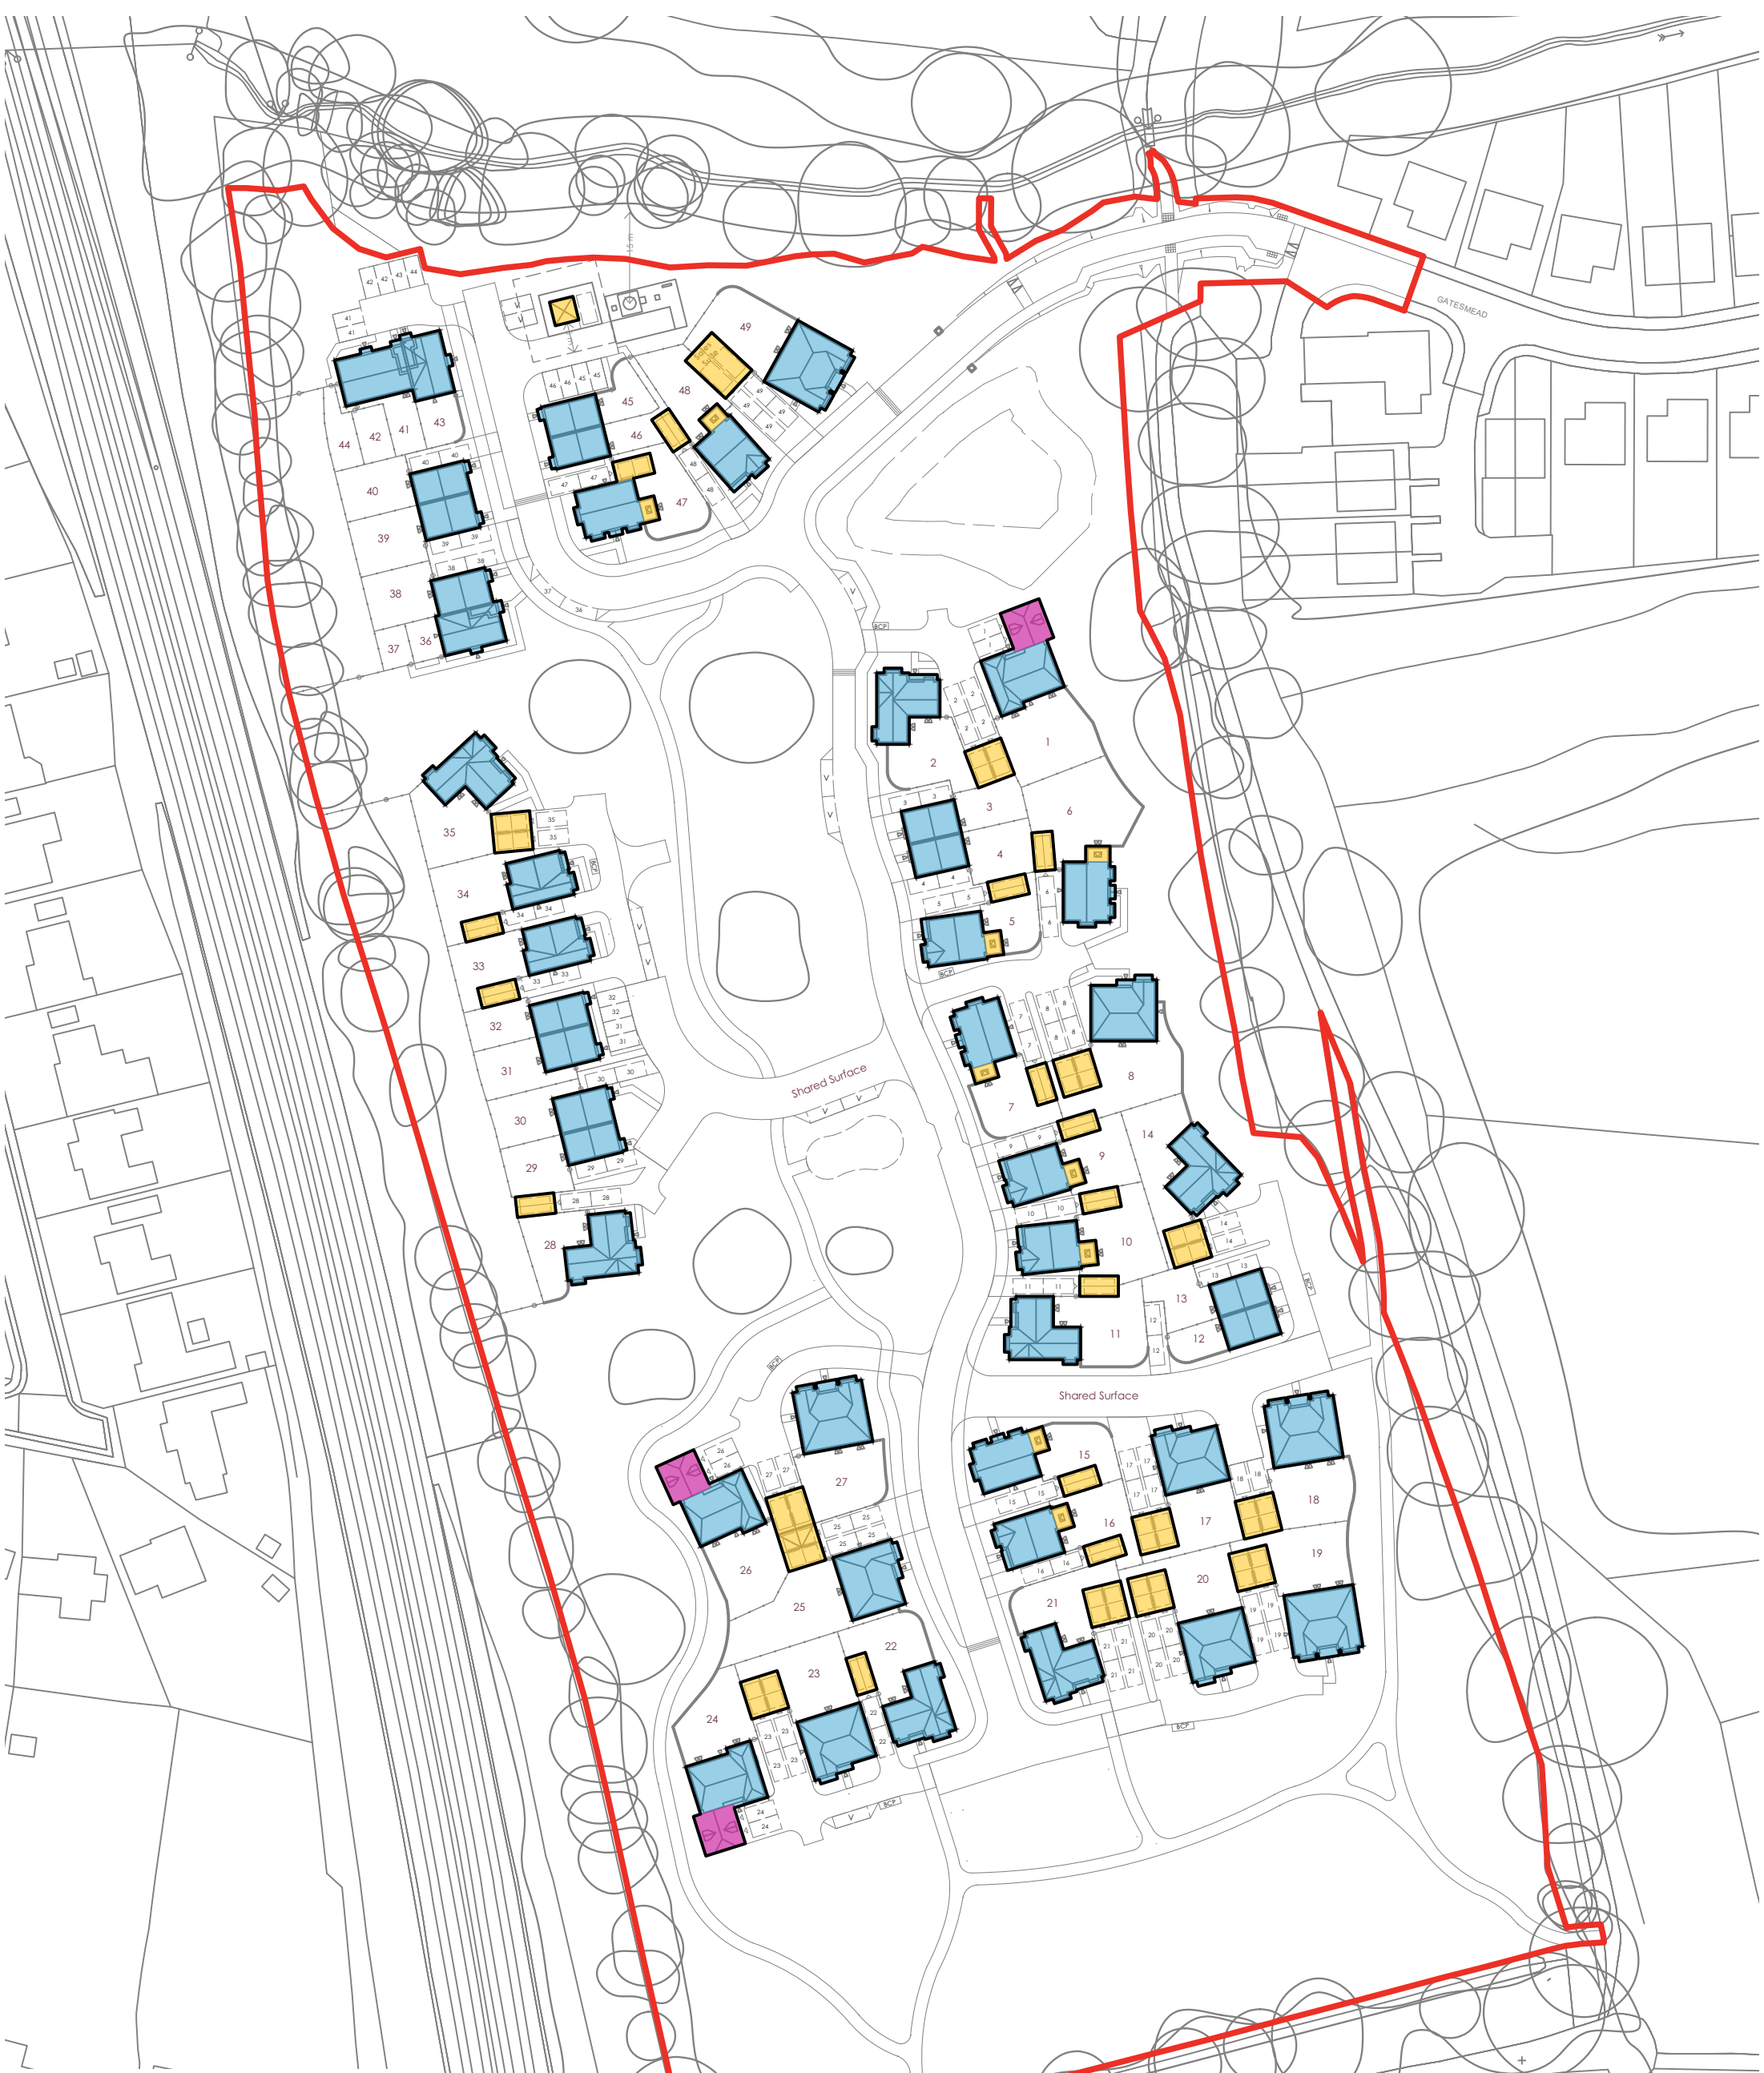


Building Heights Strategy

- 1 storey
- 1.5 storey
- 2 storey



**Land West Of Gatesmead -
Building Heights Strategy Plan**

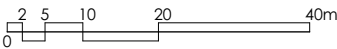

C	Updated in-line with Planning Layout 5000-I.	LG	PK	29/09/26
B	Updated in-line with Planning Layout 5000F.	LG	PK	13/05/26
A	Updated in-line with Planning Layout 5000E.	LG	PK	22/04/26
Amendments		By	Chk'd	Date

PLANNING

Job No/Drawing No 25714/5011C				Job Title Land West of Gatesmead	
Scale	Date	Drawn	Chk'd	Drawing Title	
1:1000	03/26	LG	PK	Building Heights Strategy Plan	
@ A3					
All Dimensions to be checked on site				OS Licence No: -	
pad Design Ltd - The Tobacco Factory - Raleigh Road - Bristol BS3 1TF - Tel. 0117 9530059 - www.pad-design.com					

