
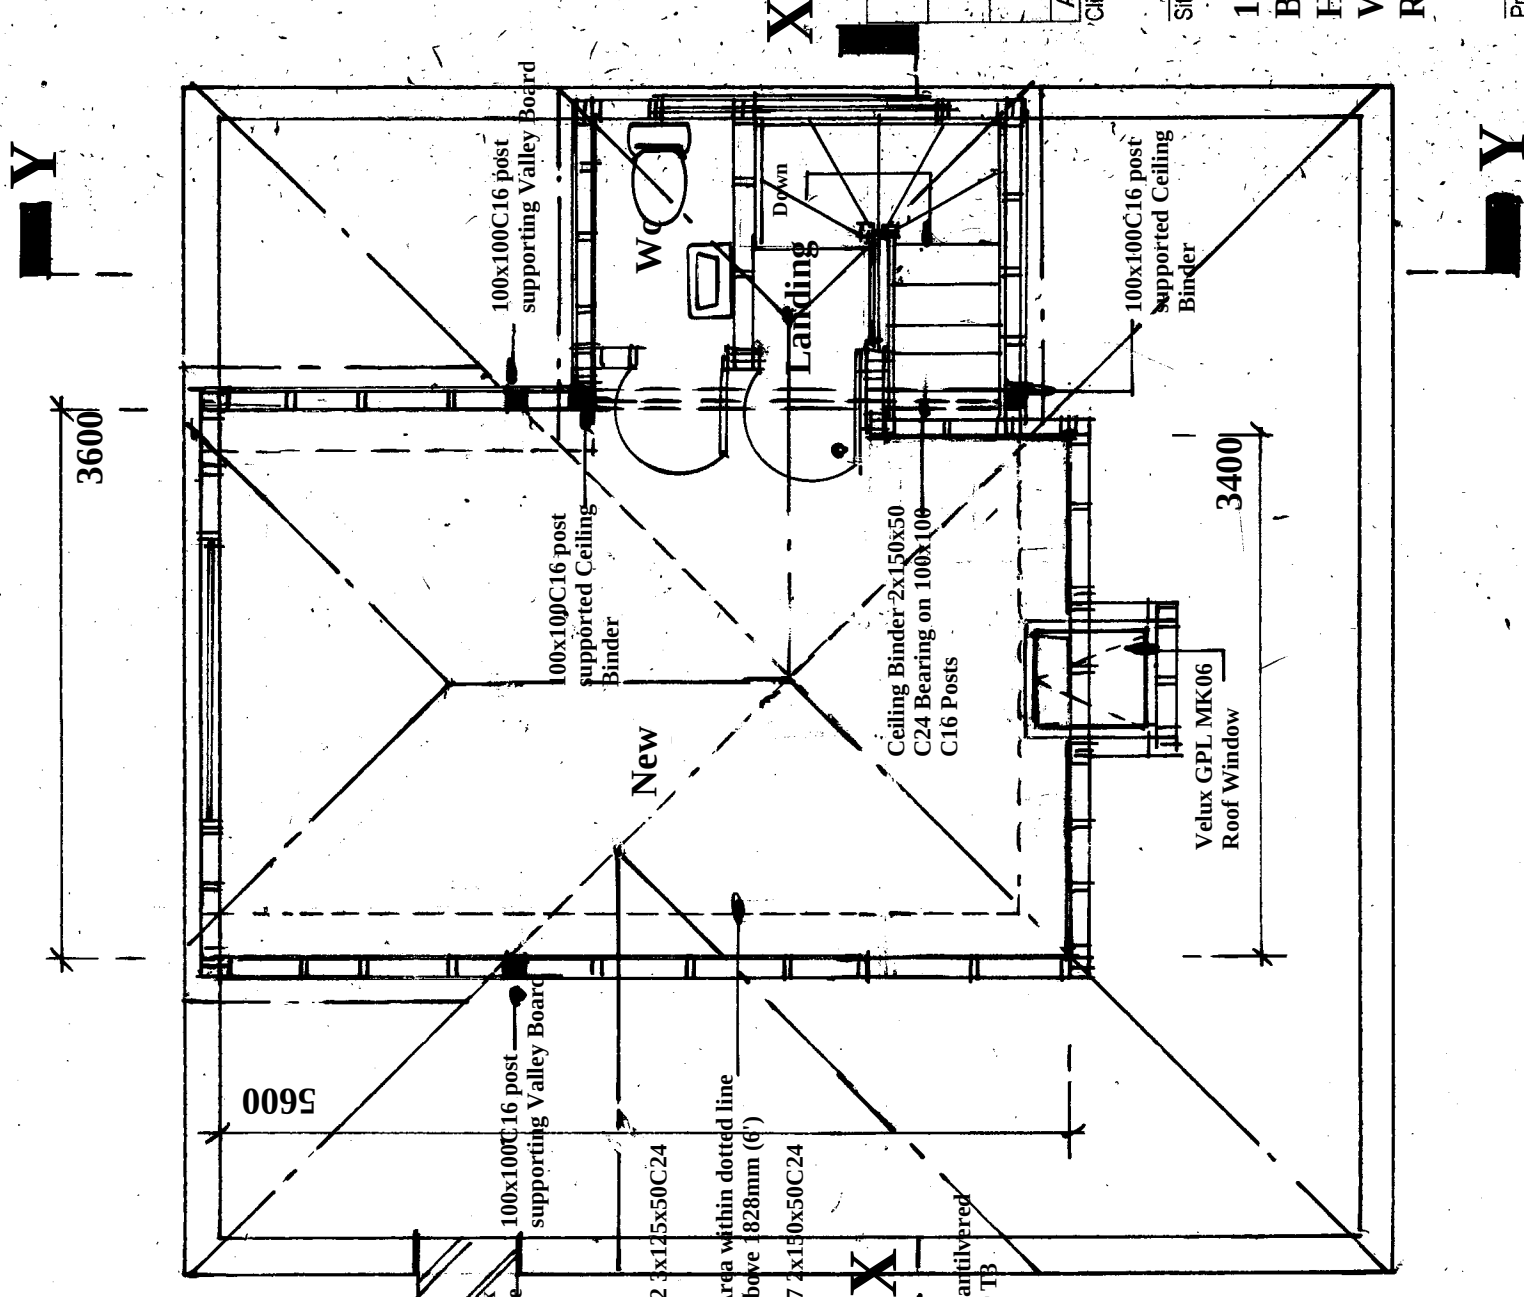


Welded Connections

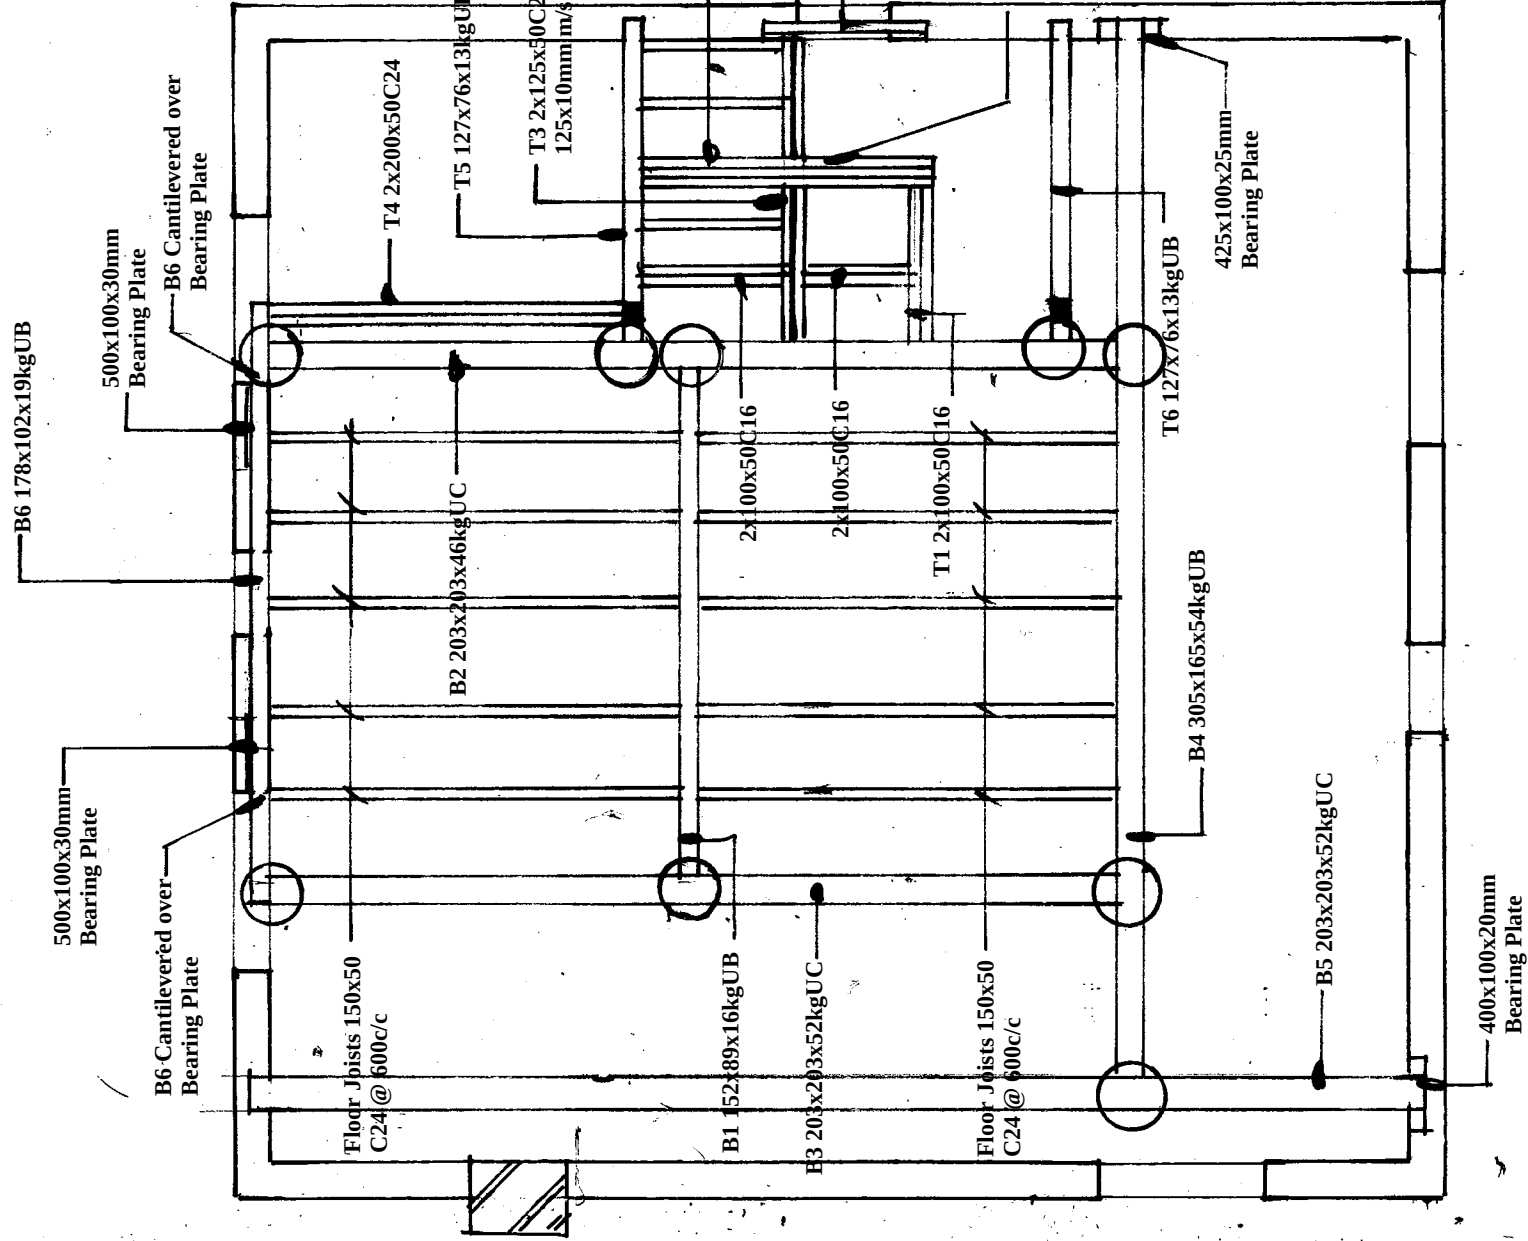

Proposed Staircase Plan

13 x 211 Rise x 235 Going

Mr & Mrs Elliot

Site Address

**1 Heasewood
Bolnore Village
Haywards Heath
West Sussex
RH16 4TJ**

Proposal

Loft Conversion

Drawing Title	Proposed Joist/ Loft Room Plan
---------------	--------------------------------

Date **14/06/25** · Drawn **S. Burrows**

Scales
1:50

DWG NO. S13014/2

Proposed Joist Layout

Proposed Loft Room