


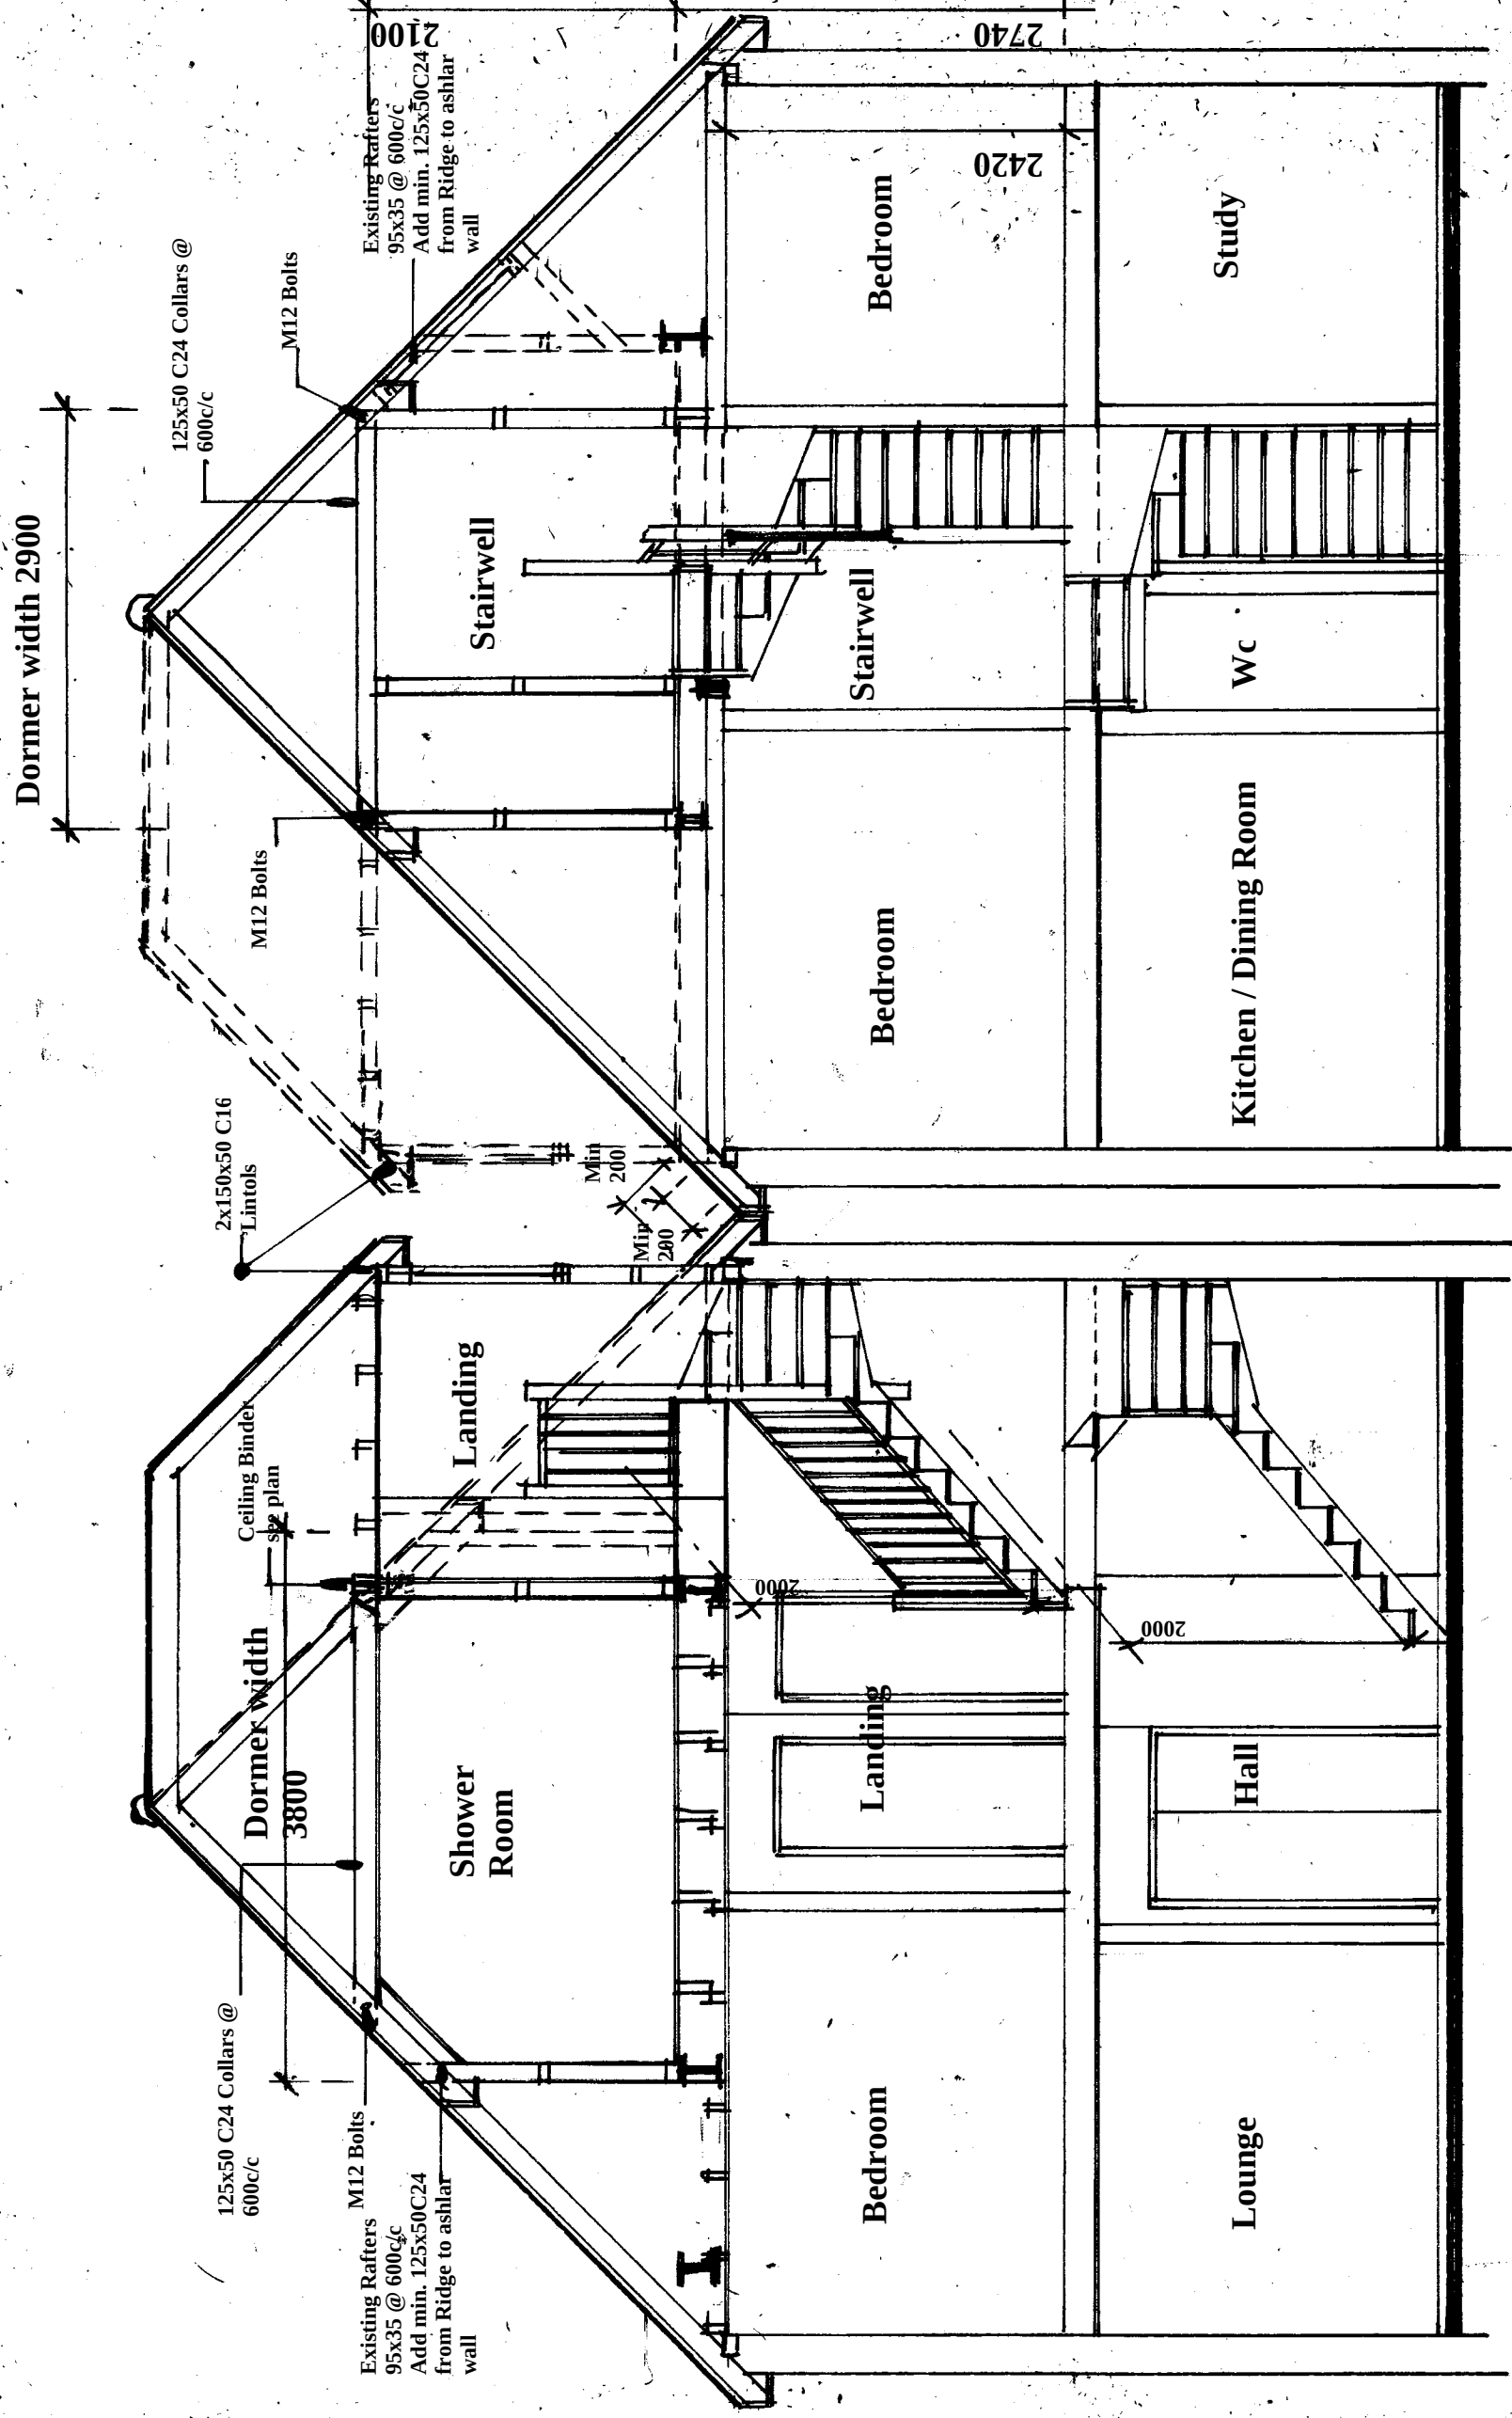

Amendments			Date
Client			

Mr & Mrs Elliot

Site Address

1 Heasewood
Bolnore Village
Haywards Heath
West Sussex
RH16 4TJ

Proposal Loft Conversion

Drawing Title Sections

Date 14/06/25 Drawn S. Burrows

Scales 1:50

DWG NO. S13014/3

REV