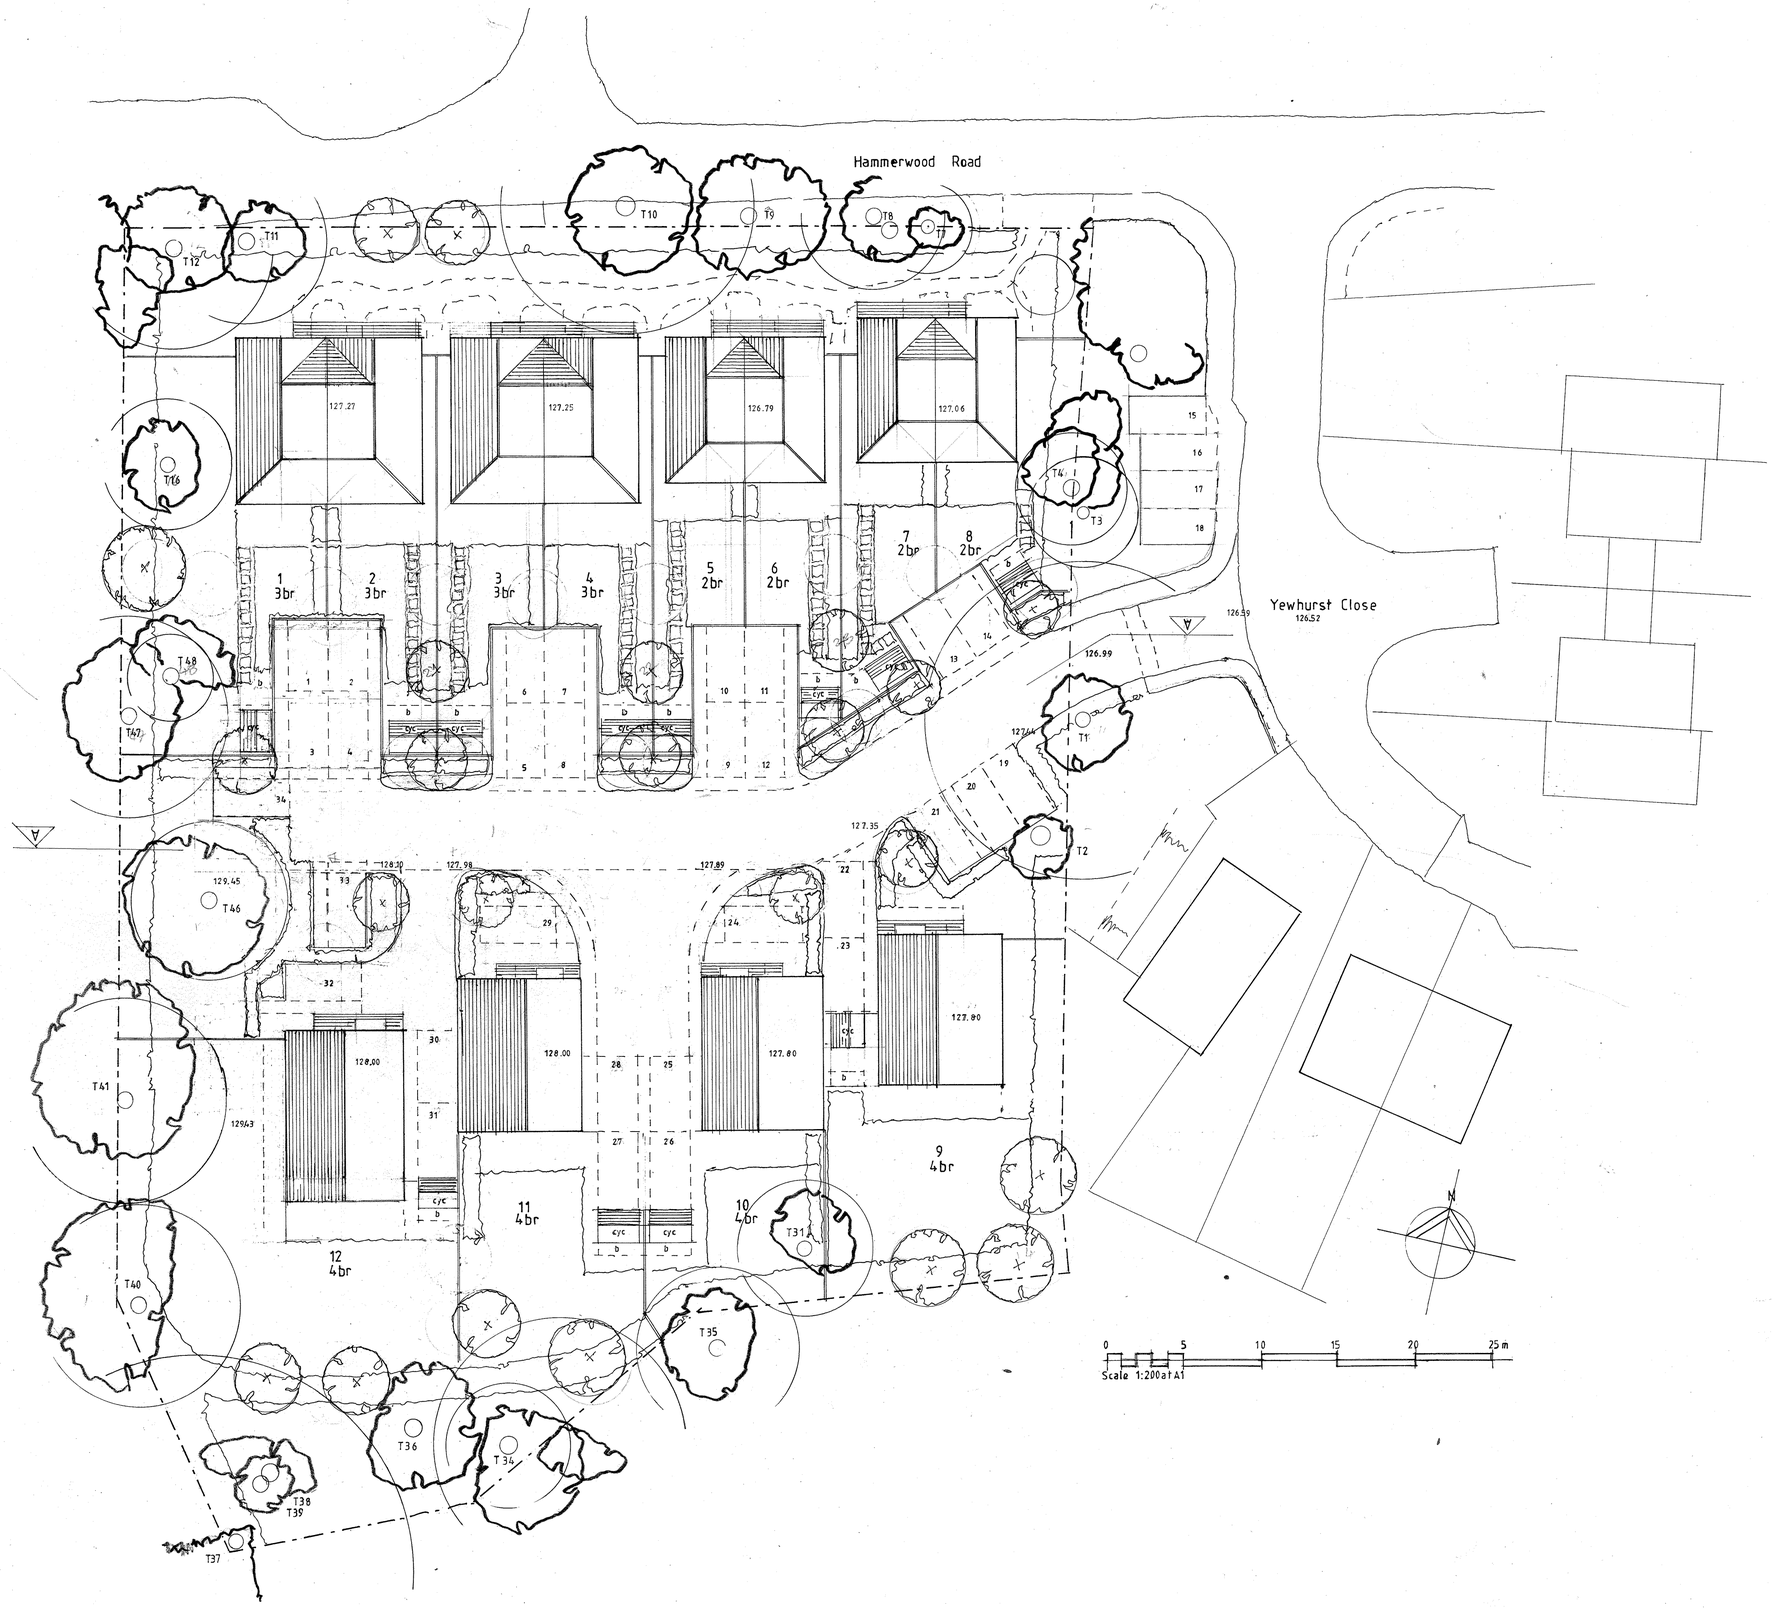

Note:
Levels added and are indicative and approximate and maybe subject to change

Note: Levels are indicative and approximate. Final levels may vary according to construction and local conditions.

MEASURES SCARFE

ARCHITECTS

Project
Land at Hammerwood Road RH19 3RX (2025)

Client
Virtue Land Ltd

Title
Site layout

Scale
1:200@A1

Date
July 2025

Drawing Number
923:1181/PL100

68 Kings Road
Teddington
Middlesex TW11 0QE
Tel 020 8943 4767
Email: richard@measuresscarfe.co.uk
Mobile 07989 485 105