
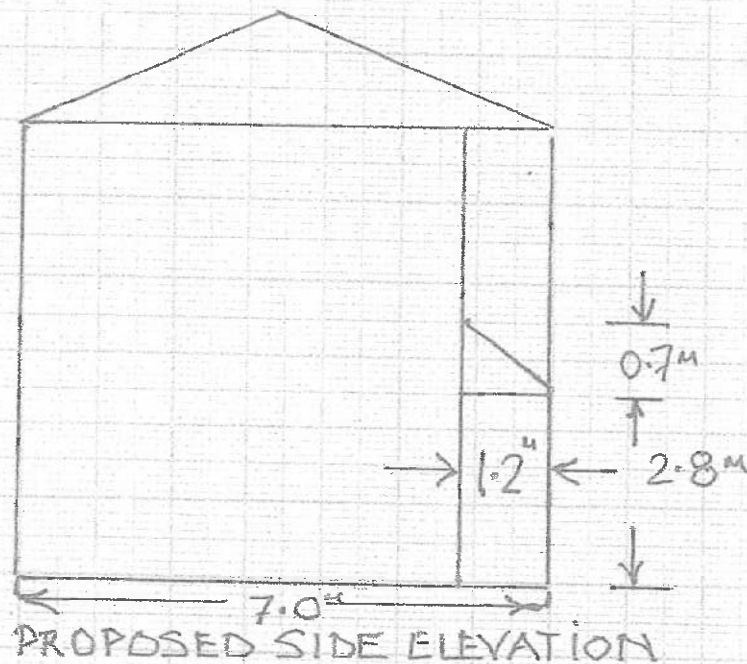


Existing & Proposed Front Porch

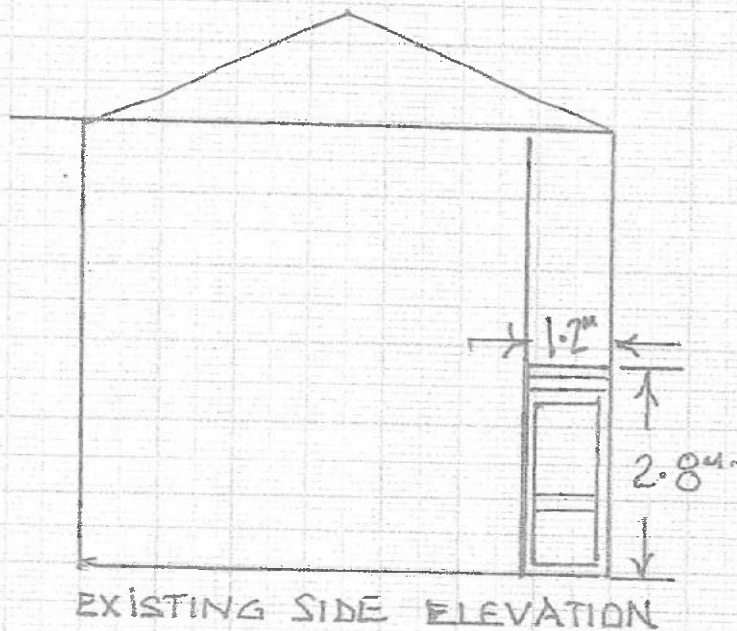

APPLICANT: KATHRYN O'CONNELL

Site address: 33 Badgers Walk, Burgess Hill, RH15 0AE

Drawing No: 5 : Scale: 1:100 Date: 16th Sept 2025