



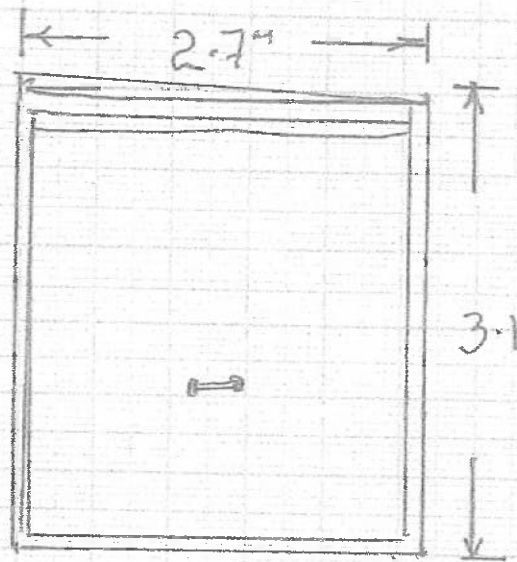

Existing Elevation

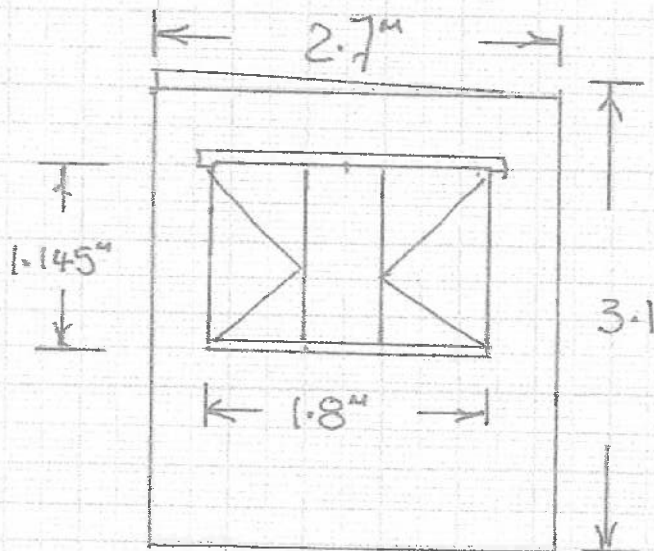

Proposed Elevation



Applicant: Kathryn O'Connell.

Site Address: 33 Badgers Walk,
Burgess Hill, RH15 0AE

Drawing No: 02 Scale 1:50 16th Sept 2023