
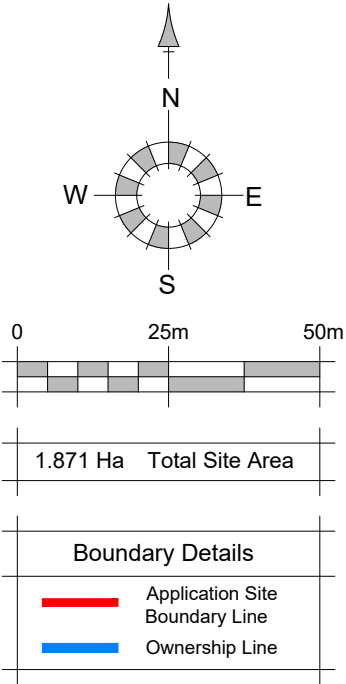


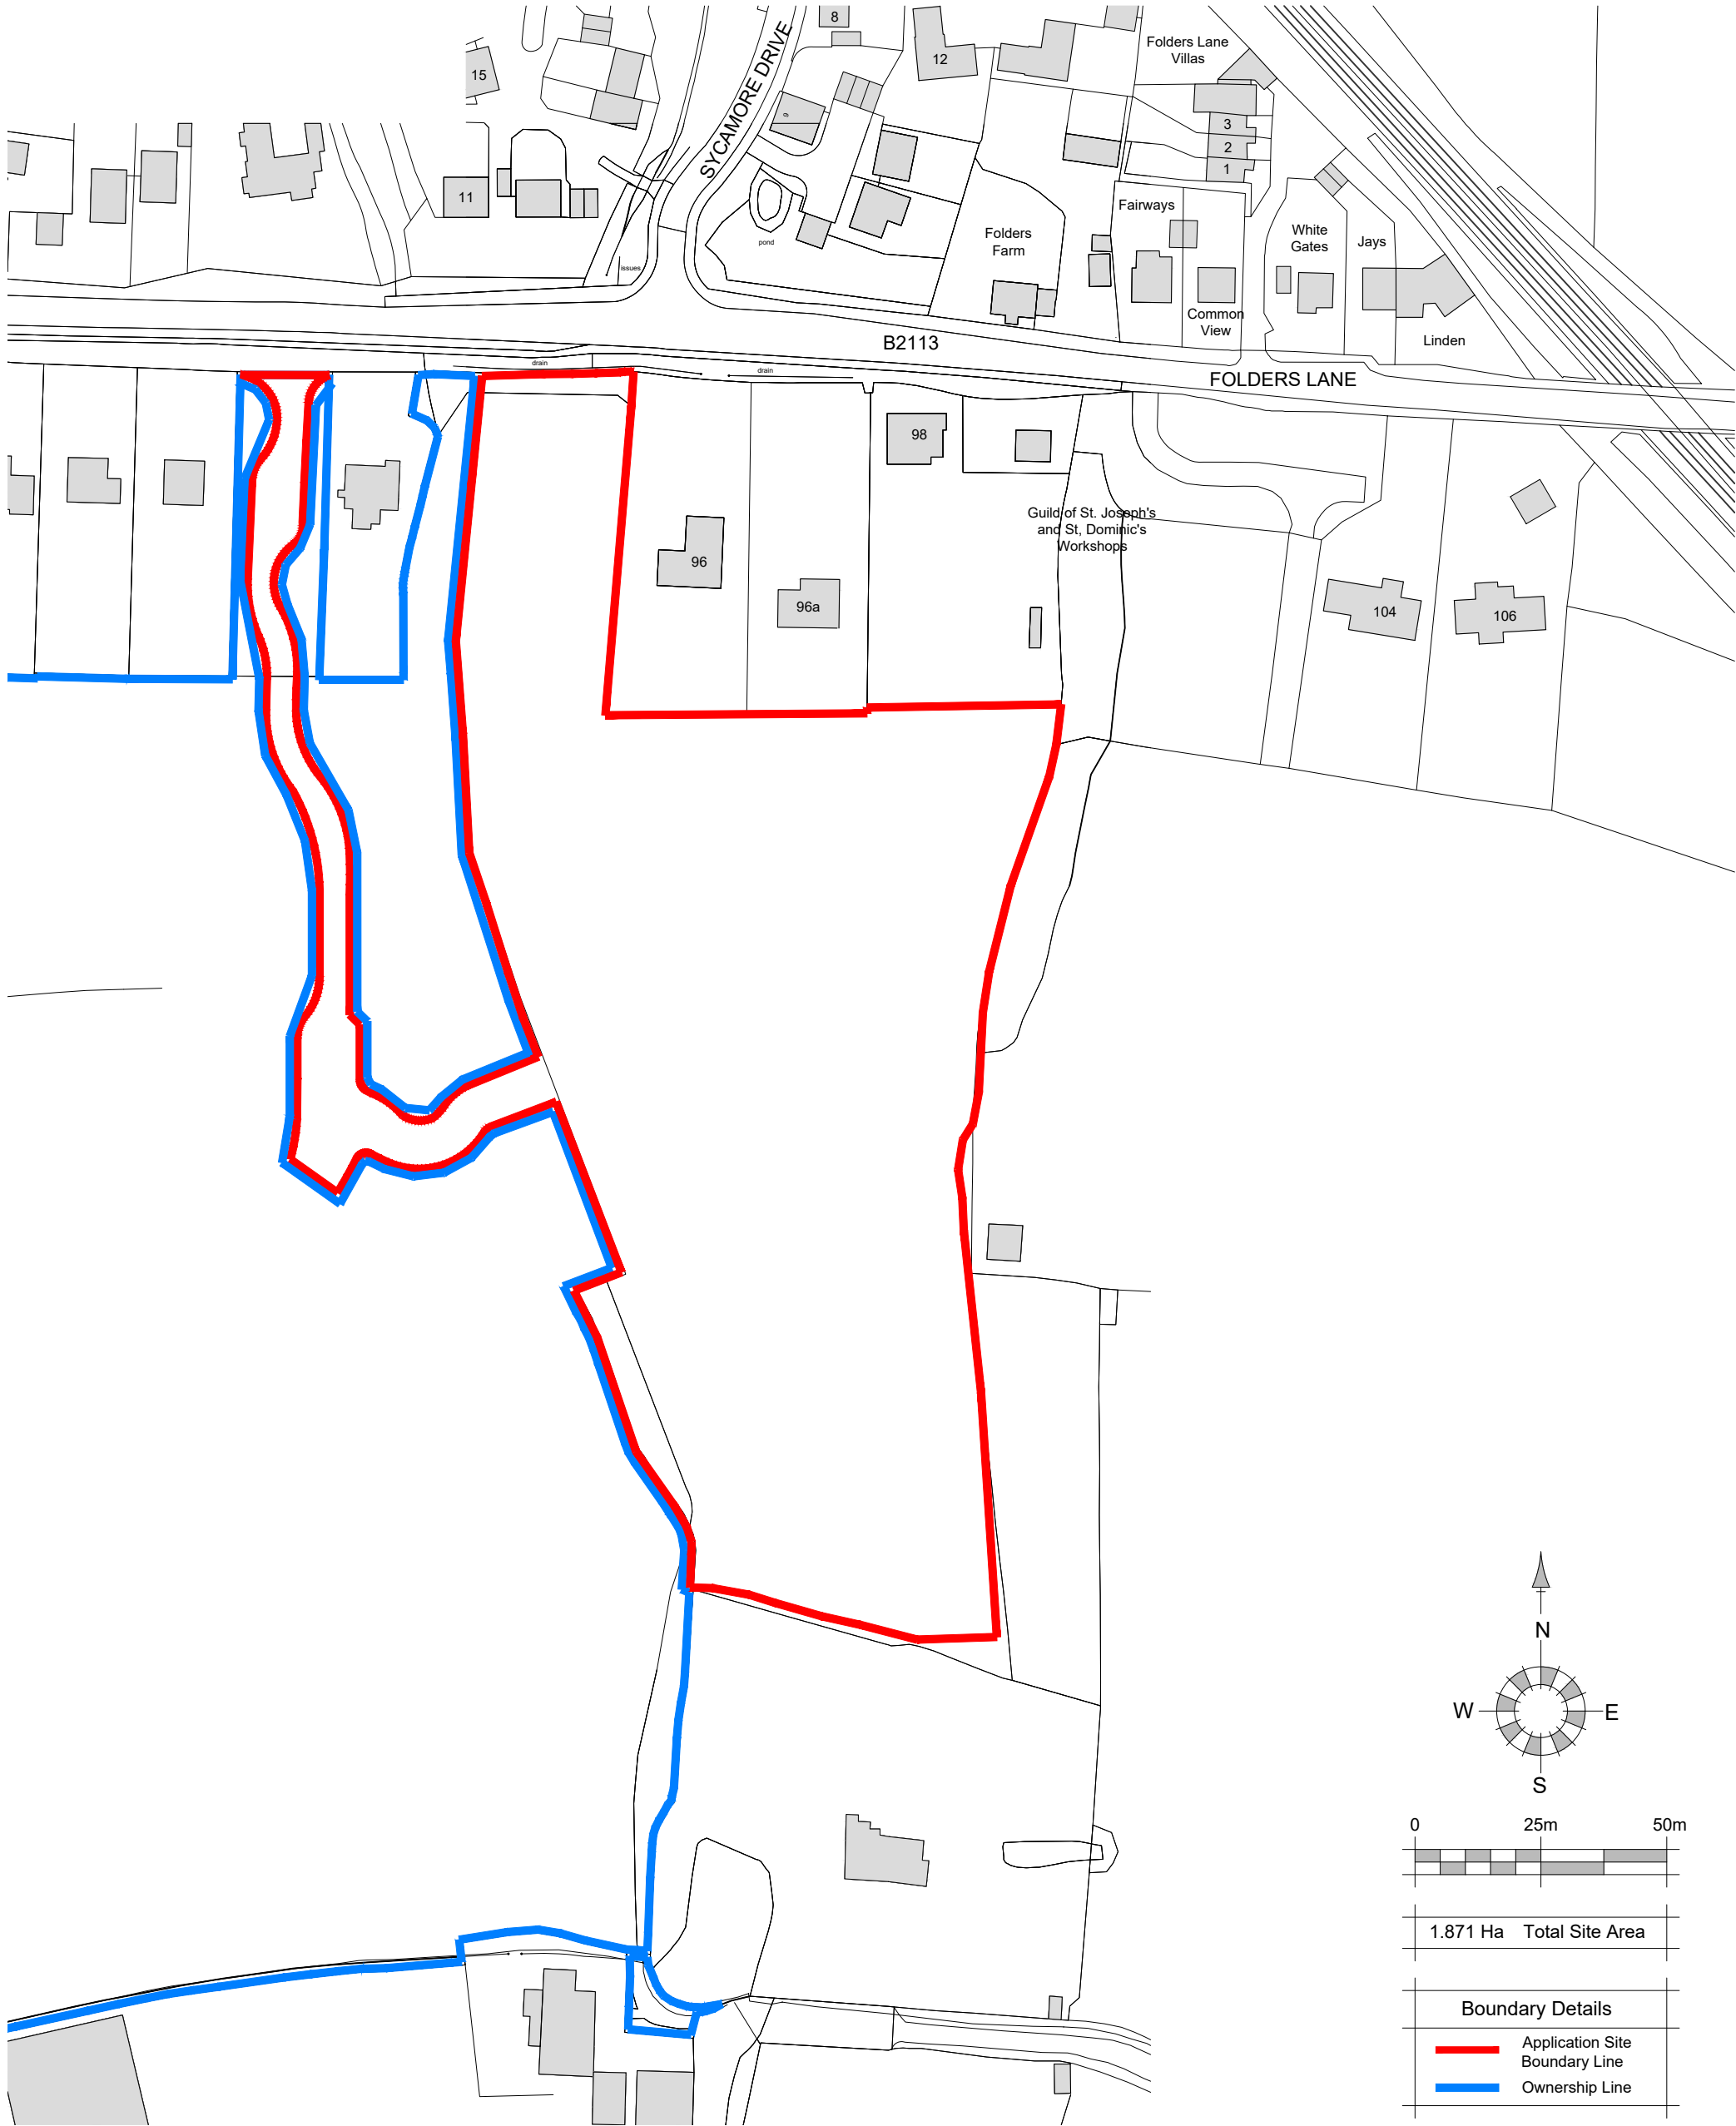

REV. A	DATE 07-12-22	REVISIONS: Blue line ownership boundary updated.	CLIENT: Jones Homes (Southern) Ltd		PROJECT: Folders Lane Phase II, Burgess Hill, Sussex.		Broadmede House Farnham Business Park Weydon Lane Farnham, Surrey GU9 8QT Tel. 01252 267878 name.surname@osp architecture.com www.osparchitecture.com O'KEEFE SCANLON LIMITED	
			SCALE: 1:1250 (A3 ORIGINAL)		DRAWING: Location Plan			
			DRAWN: PG DATE: 20/09/22	22130	S101	A		

Planning