


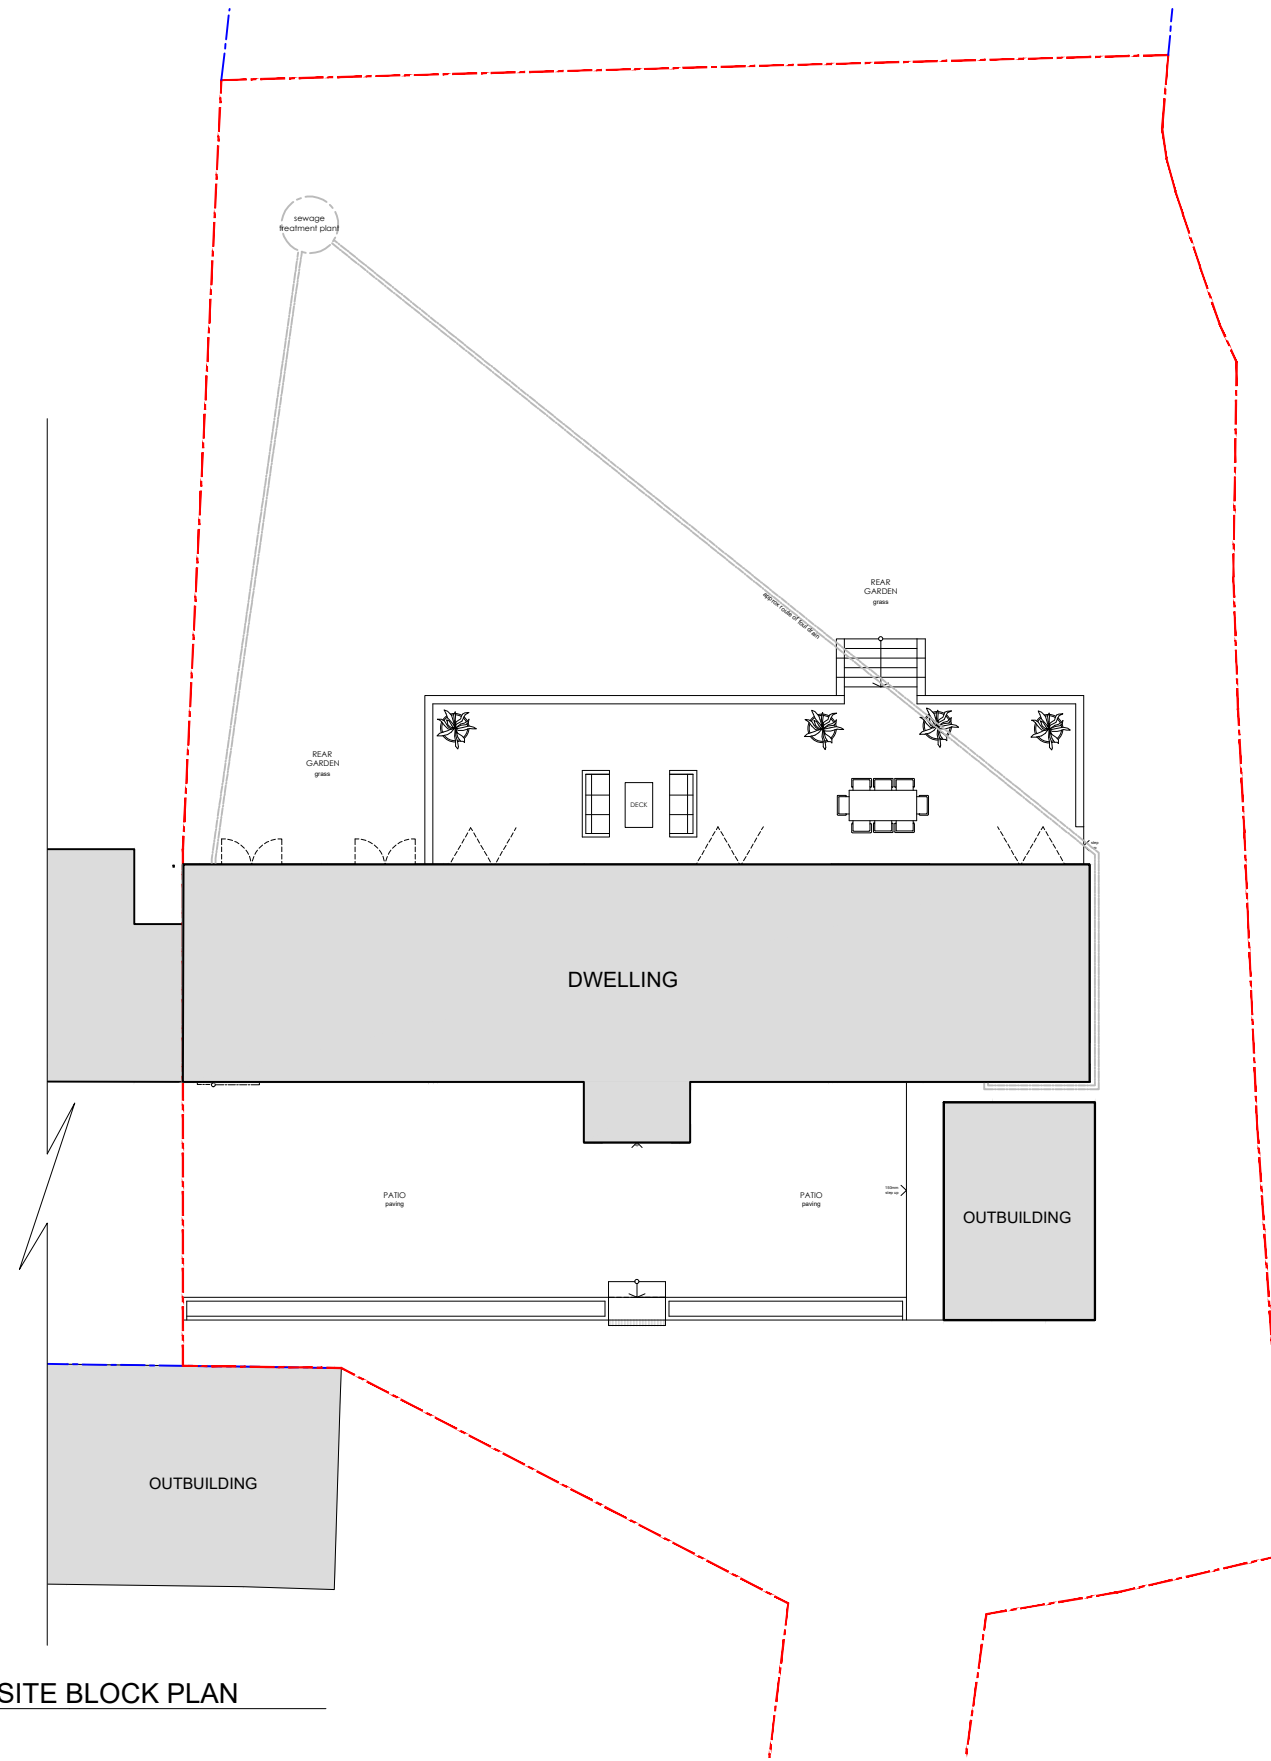

1 PROPOSED SITE BLOCK PLAN
SCALE 1:100

0 5m 10m



EXISTING
PROPOSED

REVISIONS

STATUS
PROPOSED

PROJECT
MILL HOUSE, ROWFANT

TITLE
PROPOSED SITE BLOCK PLAN

SCALE
1:200

DATE
2025.07.07

DRAWING NUMBER
200

REV
*

VICTORIA MUSTARD ARCHITECT

135 Crawley Down Road, Felbridge, East Grinstead RH19 2PS
Mob 07779 245 093 vicki@victoriarmustardarchitects.com