


Location Plan

Site Address: Mill House, Old Hollow, Copthorne, RH10 4TB

Date Produced: 05-Aug-2025

Scale: 1:1250 @A3

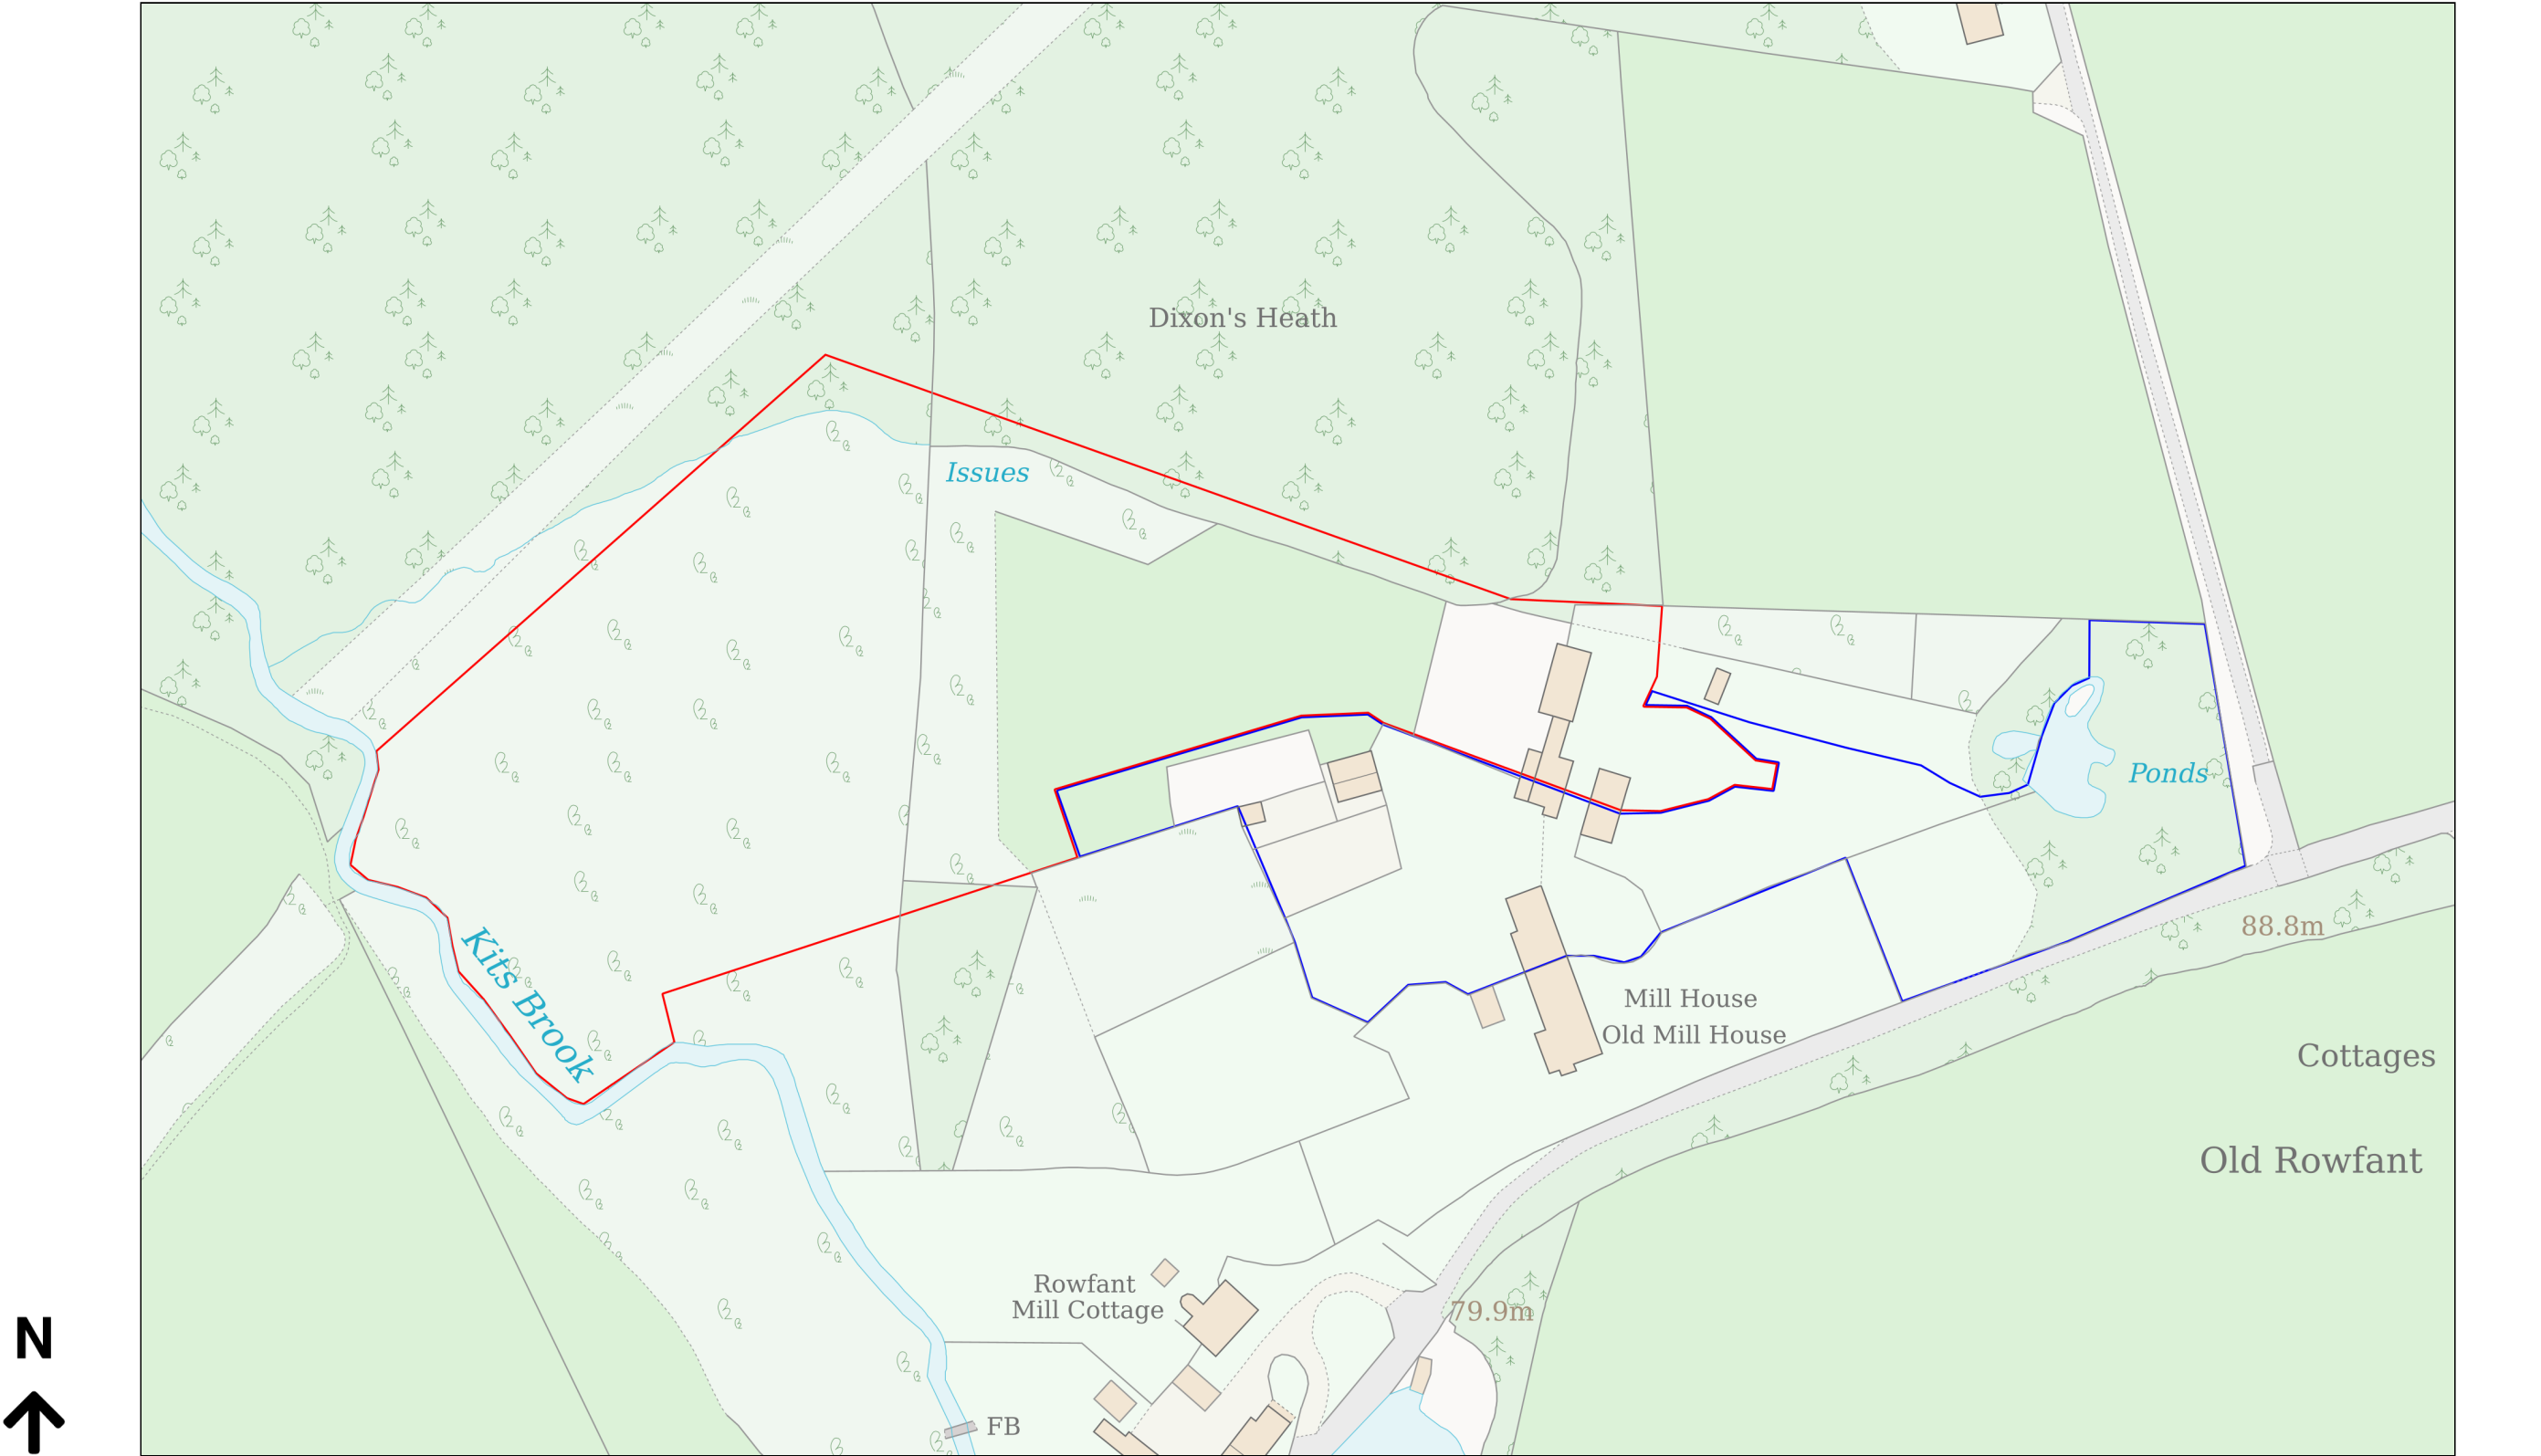

Planning Portal Reference: PP-14065273v1

