


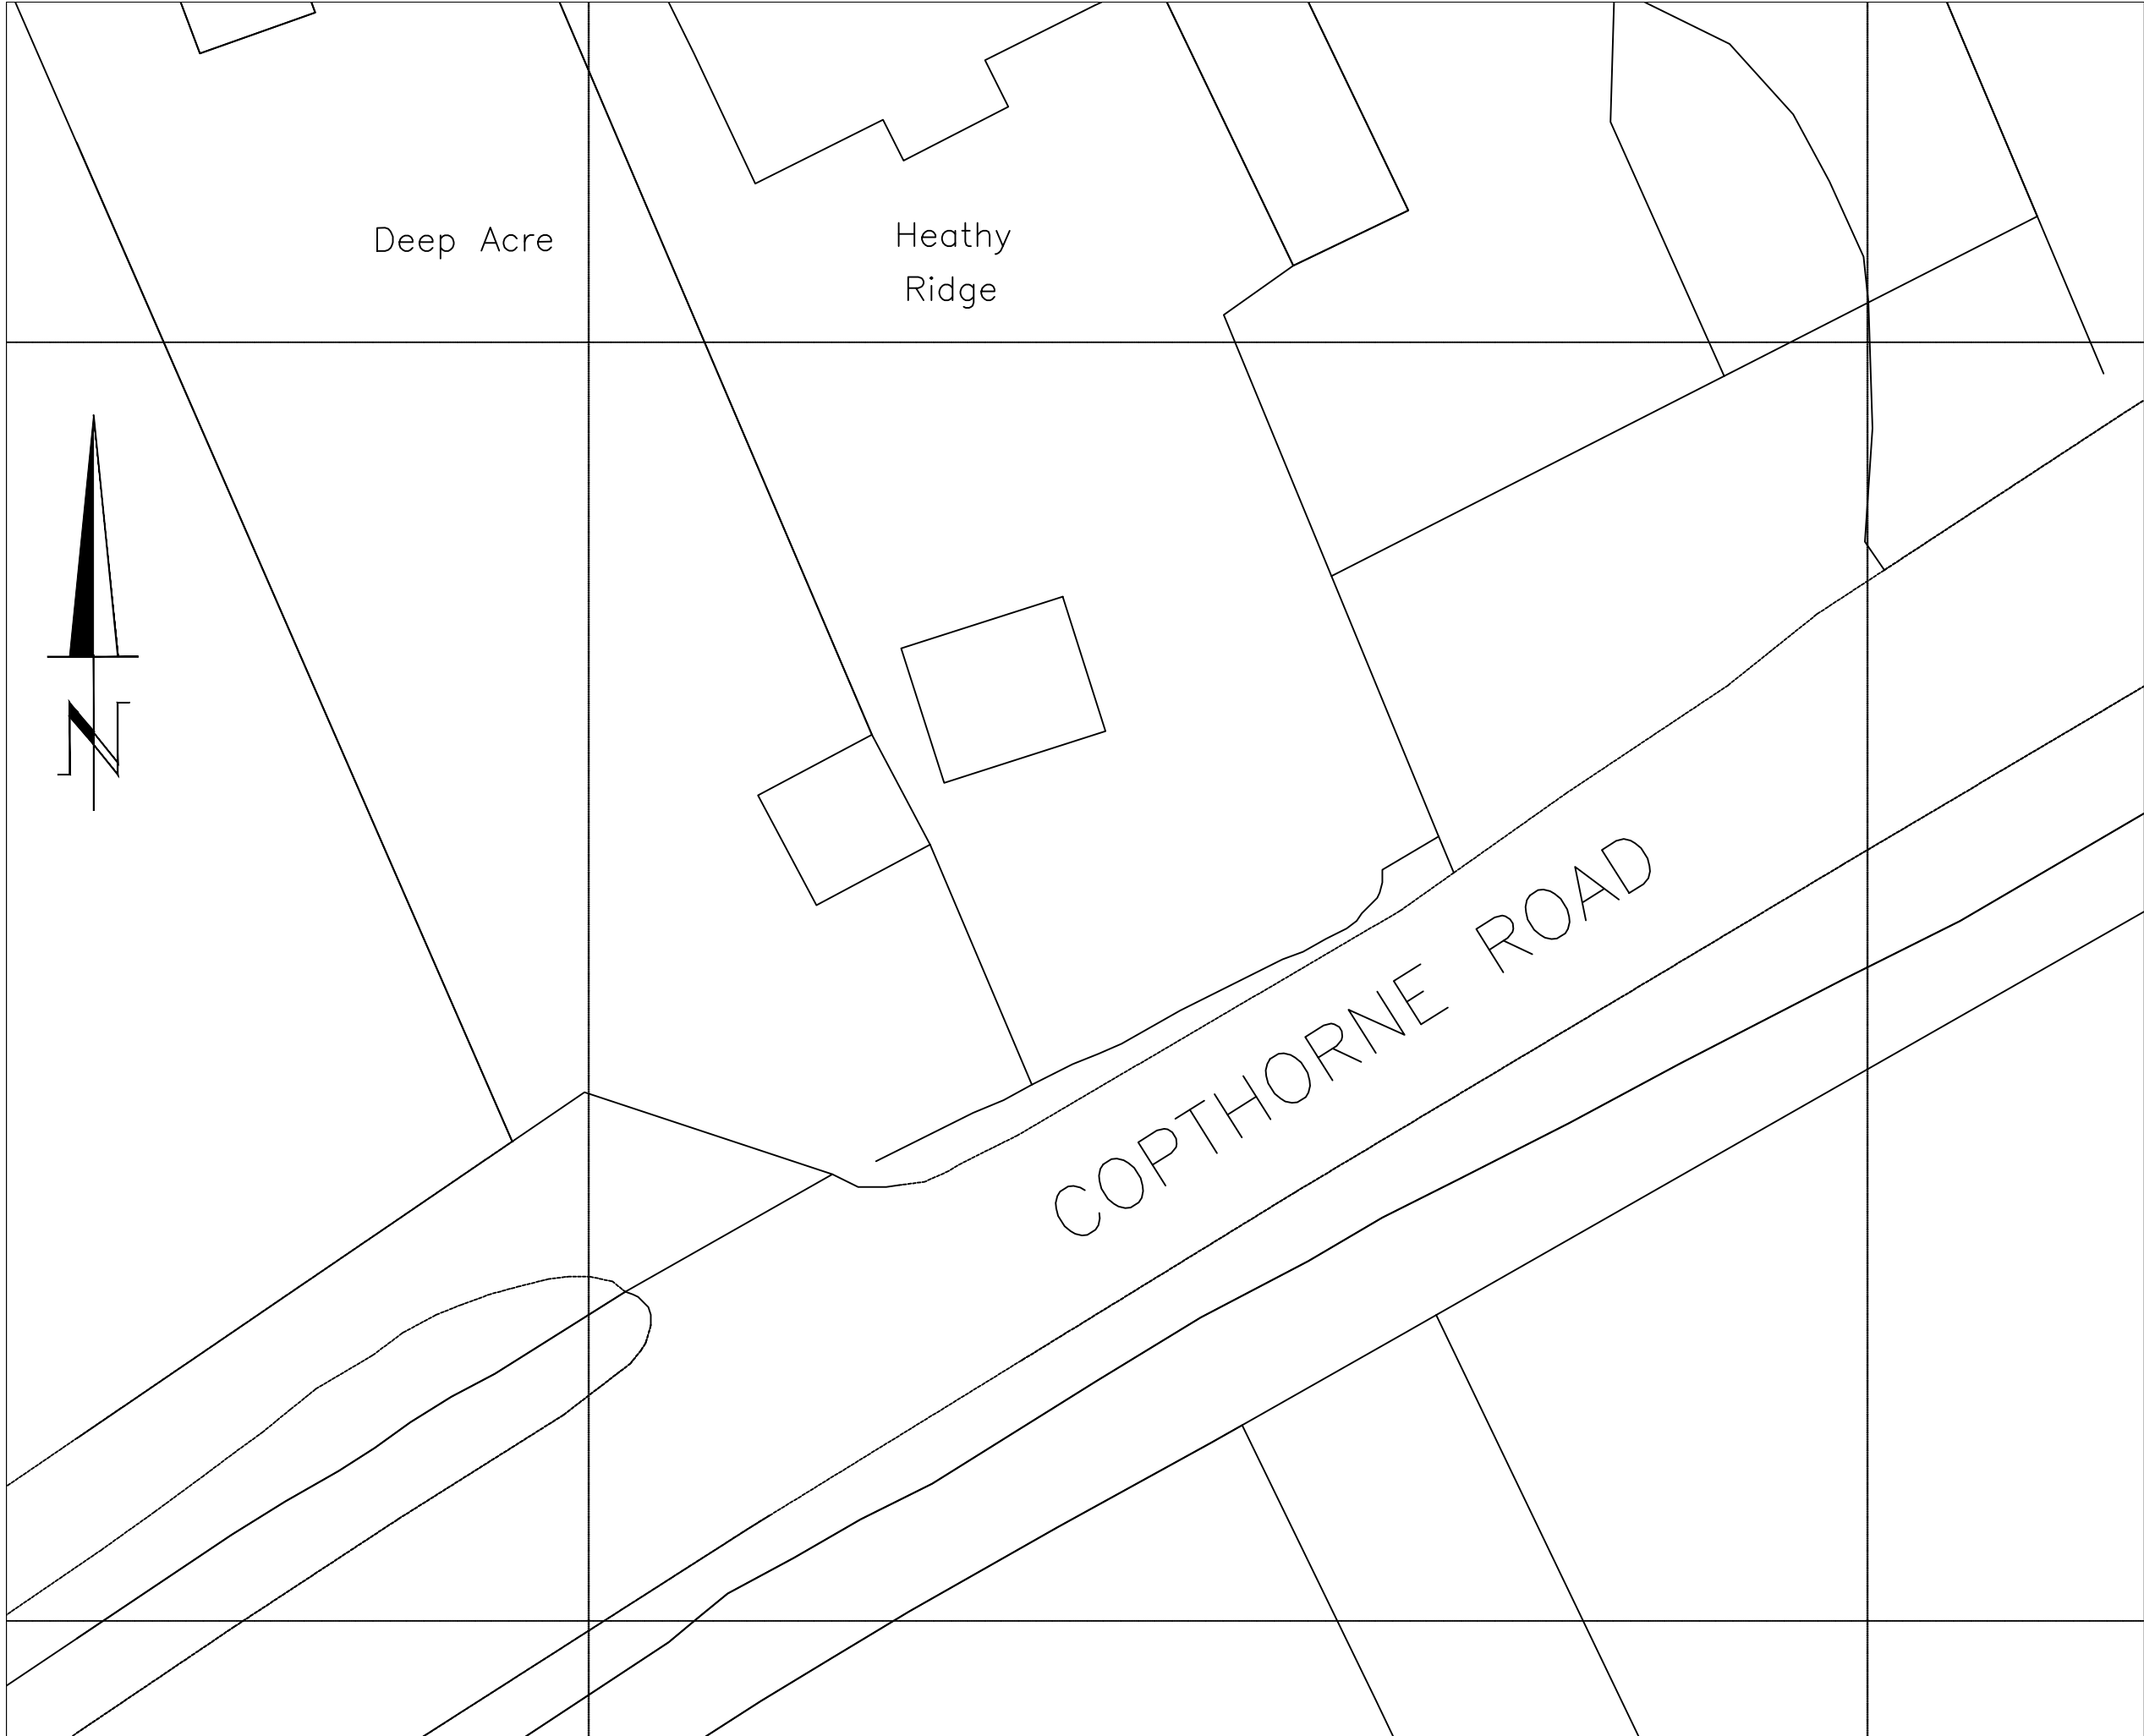

project	Heathy Ridge Cophorne Road Crawley		
client	Michael H Wilkinson		
drawing title	Detail Base Plan		
Copyright 2024 ©			
Dorset Land Surveying		Land Surveyors Setting Out Engineers Civil Engineering Design Measured Building Surveys Elevations and Street Scenes Expert Witness Reports GPS Surveys Monitoring	
'Rosemary Cottage' 419 Wimborne Road East Ferndown, Dorset BH22 9LZ		T. (01202) 896481 F. (01202) 896343 office@dorsetland.co.uk	
scale	1:250	paper size	A3
drawn by	GV	date	11.12.24
checked		grid	OSGB36
datum			N/A
drawing number	8318/11		revision