




NOTE:
All measurements to be checked on site.
This drawing is prepared for planning purposes only.

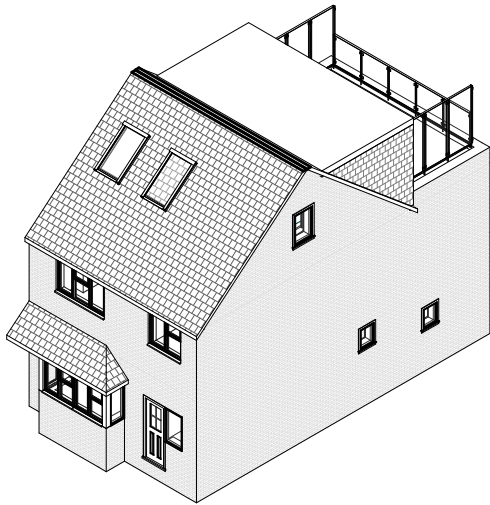


09/904 - PROPOSED ROOF

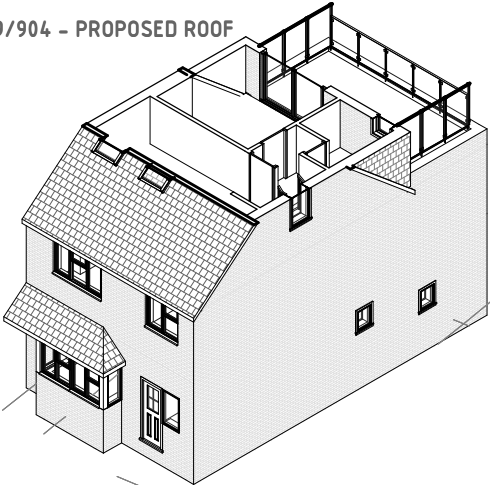


09/903 - PROPOSED SECOND

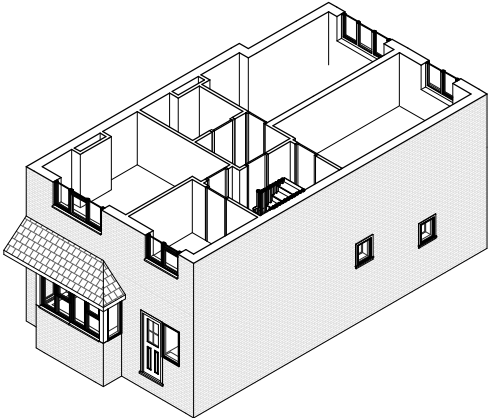

09/902 - PROPOSED FIRST

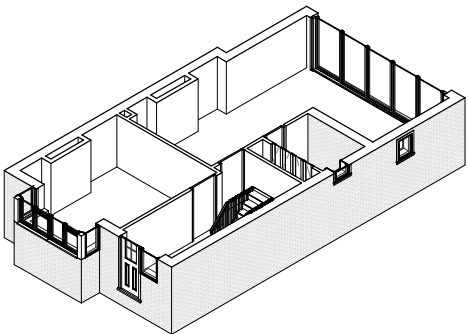

09/901 - PROPOSED GROUND

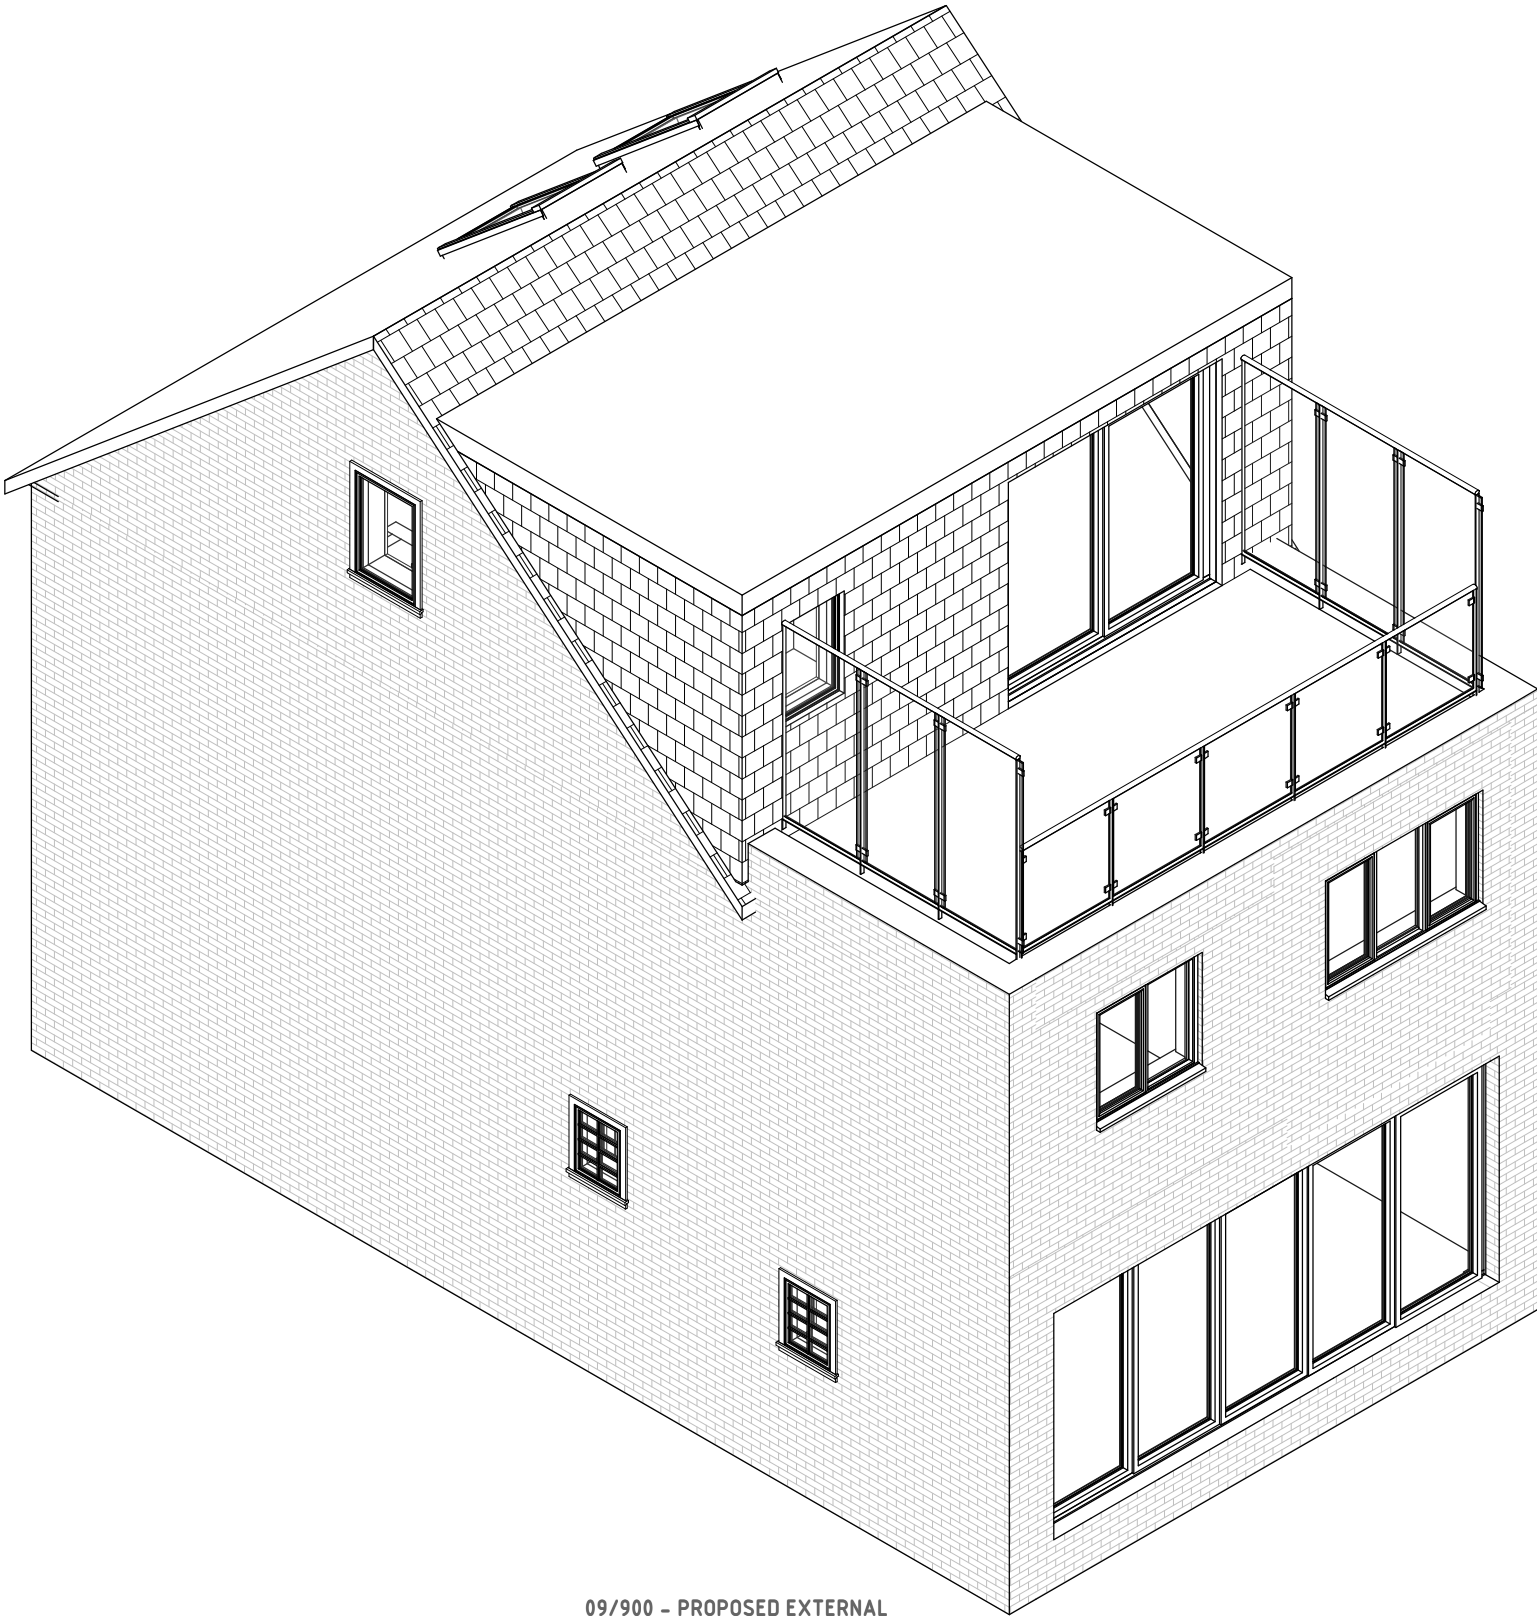

09/900 - PROPOSED EXTERNAL

PROJECT NO.
830

PROJECT ADDRESS:
22 St Wilfreds Road Burgess Hill, RH15 8BD

SHEET NO: REV:
830/ 09

SCALE:

DRAWING TITLE:
VISUALISATIONS

DATE:
JAN 2025