
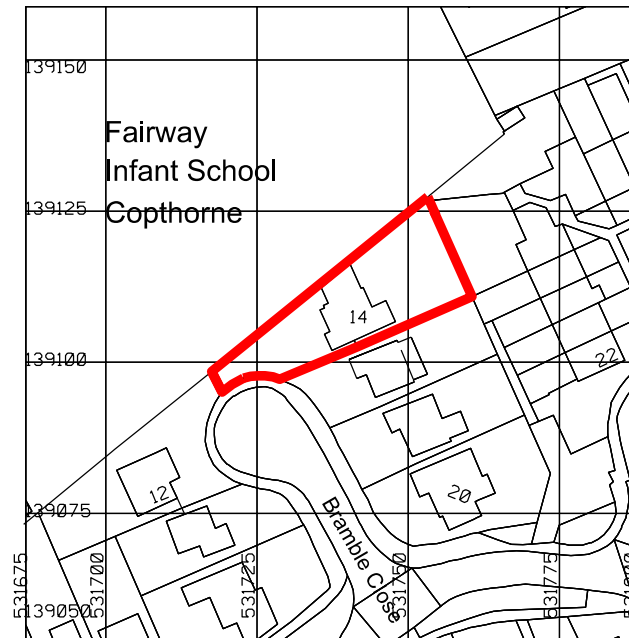


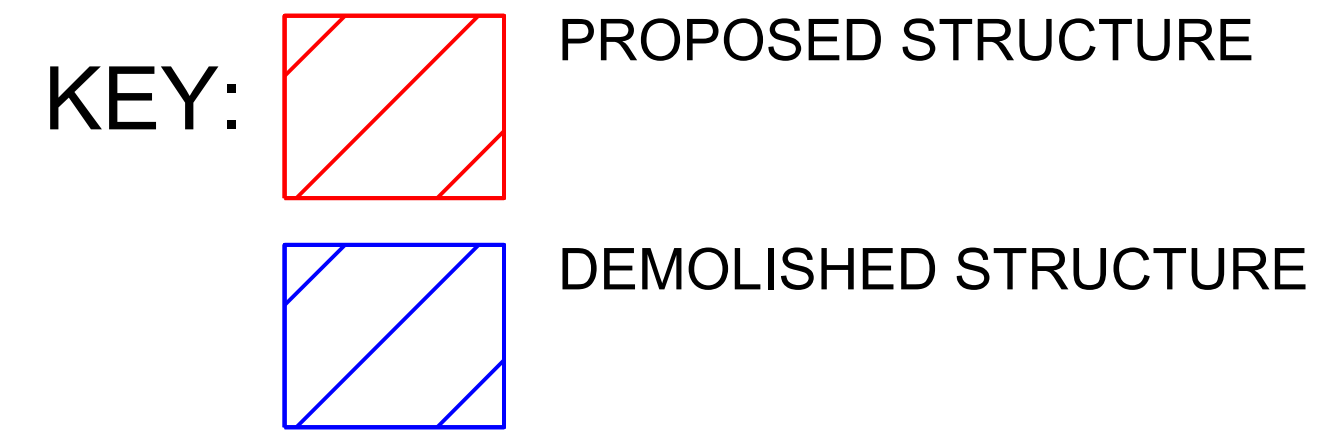

A map of the area around Fairway Infant School in Copthorne. The school is labeled in the top left. A red boundary line is drawn across the map, enclosing a triangular area. Property numbers 12, 14, 20, and 22 are visible. A road labeled 'Bramble Close' is shown at the bottom. The map includes a grid with coordinates on the left and bottom axes.

Fairway
Infant School
Copthorne

12

14

20

22

Bramble Close

GENERAL NOTES:		REV. DATE REVISIONS:		REV. DATE REVISIONS:		REV. DATE REVISIONS:		CLIENT: CHRIS PARKER ADDRESS: 14 BRAMBLE CLOSE, CRAWLEY, RH10 3QB		PROJECT: PROPOSED SINGLE STOREY REAR/SIDE EXTENSION, FIRST FLOOR REAR AND FRONT EXTENSION, FRONT PORCH EXTENSION, NEW PITCHED ROOF AND FRONT AND REAR STRUCTURE, EXTERIOR AND INTERNAL ALTERATIONS		83 High Street, Caterham, Surrey CR3 5UF	
1. DO NOT SCALE FROM THIS DRAWING, UNLESS FOR PLANNING PURPOSES		A 100625 B 160625 C 050825		6. IF IN DOUBT ABOUT ANY OF THE WORKS, PLEASE ASK! 7. THIS DRAWING IS THE COPYRIGHT OF WALK-IN ARCHITECTURE AND IS NOT TO BE REPRODUCED IN ANY FORM WITHOUT PRIOR WRITTEN CONSENT.						DRAWING TITLE: EXISTING AND PROPOSED LOCATION AND BLOCK PLANS		WALK-IN ARCHITECTURE	
3. ANY DISCREPANCIES BETWEEN THE DRAWING AND ANY WRITTEN SPECIFICATION IS TO BE REPORTED TO WALK-IN ARCHITECTURE.				8. ANY WORK DONE ON THE PARTY WALL OR BOUNDARY LINE NEEDS TO HAVE A PARTY WALL AWARD IN PLACE.				SCALE 1:500 / 1:1250 @ A1		ISSUED FOR:		Tel. 01883 345 558	
4. THIS DRAWING TO BE READ IN CONJUNCTION WITH RELEVANT CONSULTANTS AND SPECIALIST DRAWINGS.				9. BOUNDARY LINES AND BOUNDARY LINE MEASUREMENTS ARE APPROXIMATE AND NEED TO BE CONFIRMED.				DRAWN: AC DATE: 30/05/25		DRAWING NUMBER: 680-00		www.walkinarchitecture.com info@walkinarchitecture.com	
COPYRIGHT EXISTS ON THE DESIGNS AND INFORMATION SHOWN ON THIS DRAWING. This drawing may be scaled or cross referenced to the scale bar for planning application purposes only. Do not scale for any other purpose. Use figured dimensions only. Subject to site survey and all necessary consents. All dimensions to be checked by user and any discrepancies, errors or omissions to be reported to Walk-In Architecture before work commences. This drawing is to be read in conjunction with all other relevant materials.													