


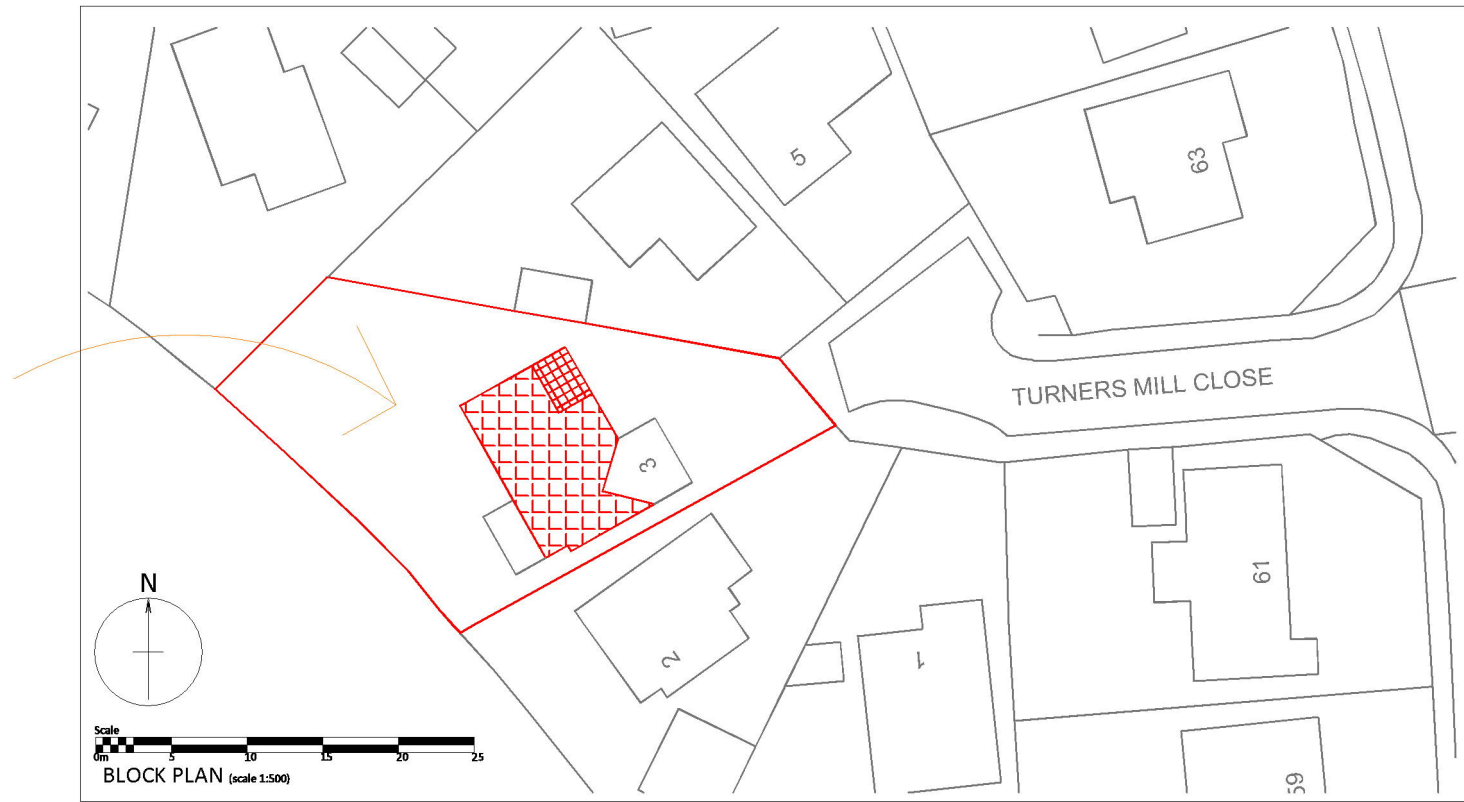

FURTHER PLANNING CONSIDERATIONS
(scale 1:200)



Mrs. E. Smith

project
3 Turners Mill Close
HAYWARDS HEATH
RH16 1NL

Ground Floor Extension and
Loft Conversion/Extension.

date MAY26 scale AsShown

status
PLANNING

job no	dwg no	revision
03TURNMICL - LPBP		P3

BLOCK & LOCATION PLANS