

Key

- Existing original walls (from historic research)
- New walls
- Existing Doors
- Proposed New Doors
- Repositional Doors
- Proposed doors with proposed ironmongery
- Primary proposed doors with existing non original Ironmongery
- Secondary proposed doors with new ironmongery

Drawing notes:


- All existing ironmongery to the Ground Floor to be retained.
- Existing Ironmongery is considered to date from the Dyole era of alteration (1970s) and is not believed to be original to the building.
- New Ironmongery to be installed to new doors within secondary Ground Floor spaces due to the limited quantity of retained non-original ironmongery.
- Any salvaged non-original ironmongery from First and Second floors shall be reused where possible on primary Ground Floor Proposed Doors.
- Proposed new Ironmongery to match the finish of existing ironmongery in antique brass.
- First floor doors altered during previous subdivison works largley do not retain existing ironmkongery.
- Second Floor areas have been substantially altered during conversion works and do not retain original doors or ironmongery; new ironmongery is therefore proposed throughout these areas.



Image of existing non original Ironmongery. Ironmongery from Doyle era alterations.



First floor ironmongery: Heritage Brass by M. Marcus, Antique Brass scroll latch handles, Howard range (171 x 48mm). To be used on new doors within secondary GF spaces where existing ironmongery is unavailable.

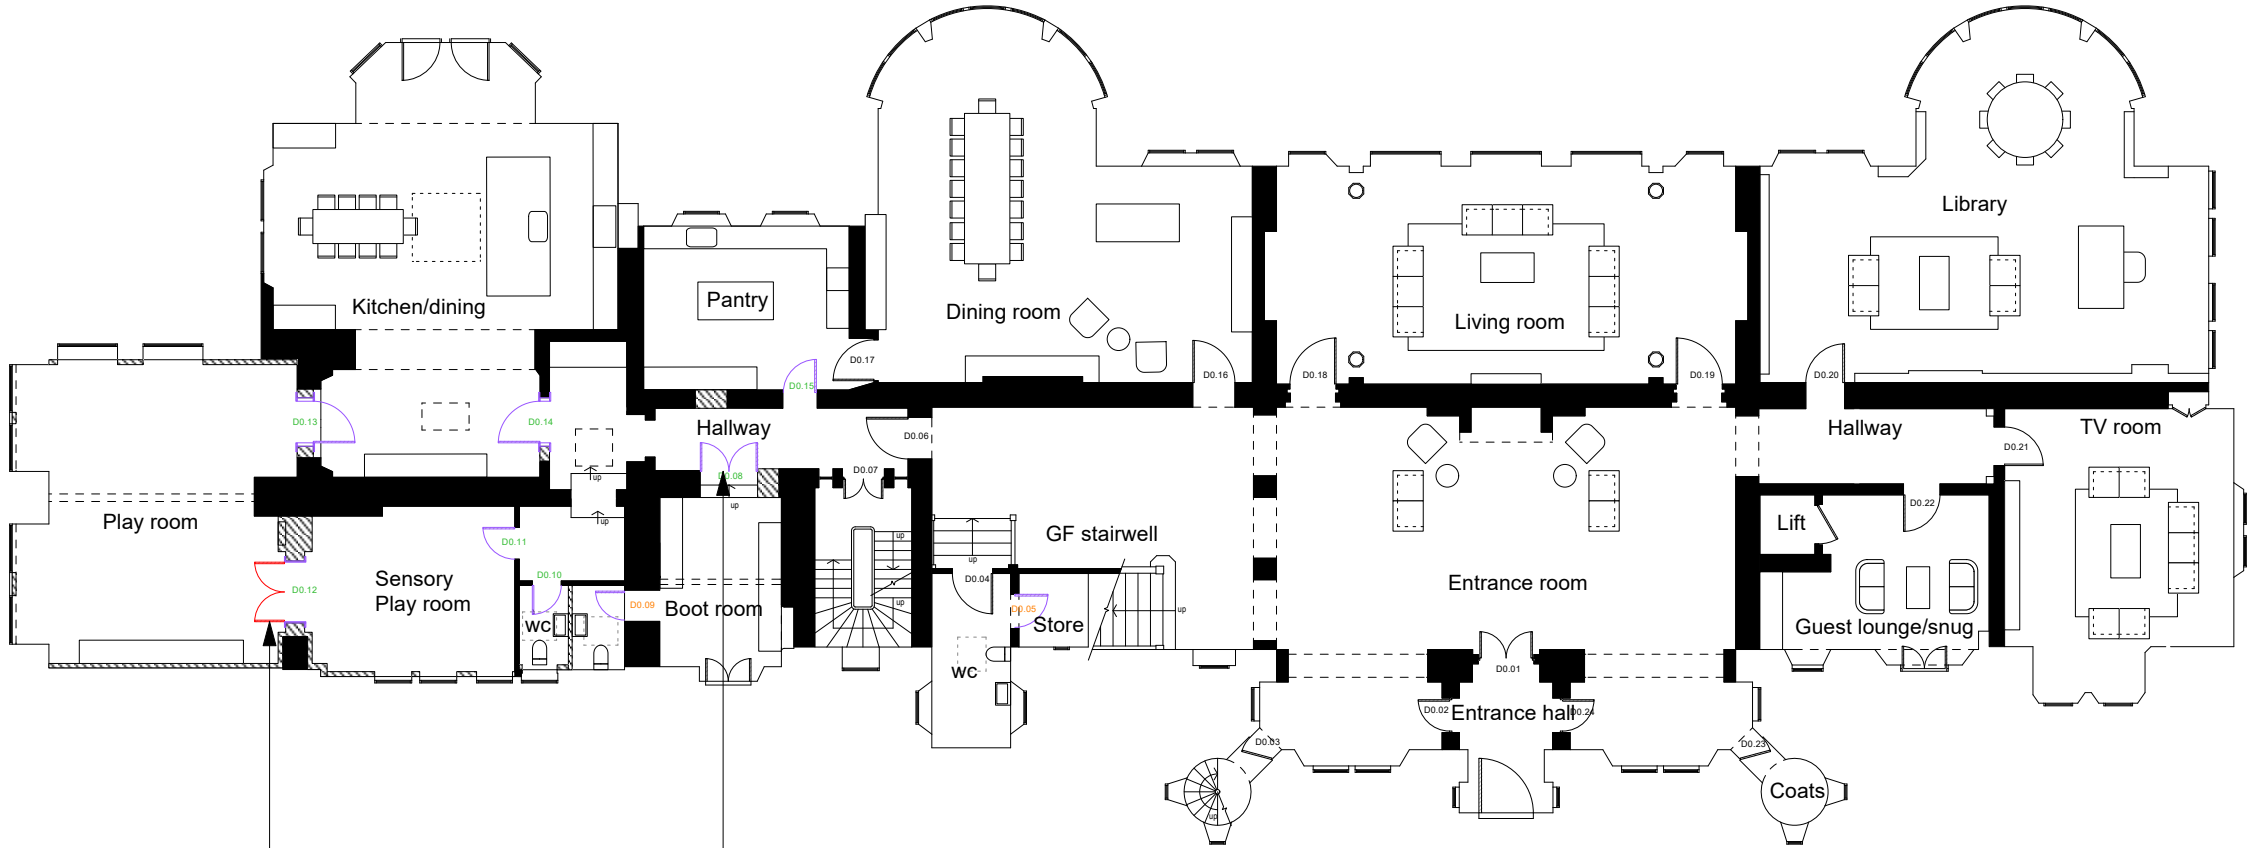

Original double door set formerly located between Gallery F.20 and Stairwell F.12 at first-floor level to be repositioned within G.02. Original ironmongery to be retained and protected.
see 25041-P-143 for details

Proposed new double doors to replicate Door D0.07 in G.13, including matching proportions, detailing and ironmongery.
See 25041-P-144 for details.

23 Vine Street, Brighton BN1 4AG
e: studio@sticklandwright.co.uk
t: 01273 964051
Company registered in England No. 11222477

Disclaimer:

This drawing is the copyright of Stickland Wright Ltd. and may not be reproduced or used except by written permission.
Figured dimensions to have precedence over scaling.
Check all site dimensions prior to fabrication. Refer any discrepancies found to Stickland Wright.

Revisions:

/ 28/05/2026 For Planning

Checked



1:200 2m 4 6 8 10 12

Dwg No. 25041-P-112 /

Drawing Title Proposed Ironmongery GF
Address Wykehurst House
Client M Blencowe
Scale 1:200 @A3
Stage Planning
Drawn by CD
Checked by ns



architecture + interiors
www.sticklandwright.co.uk