


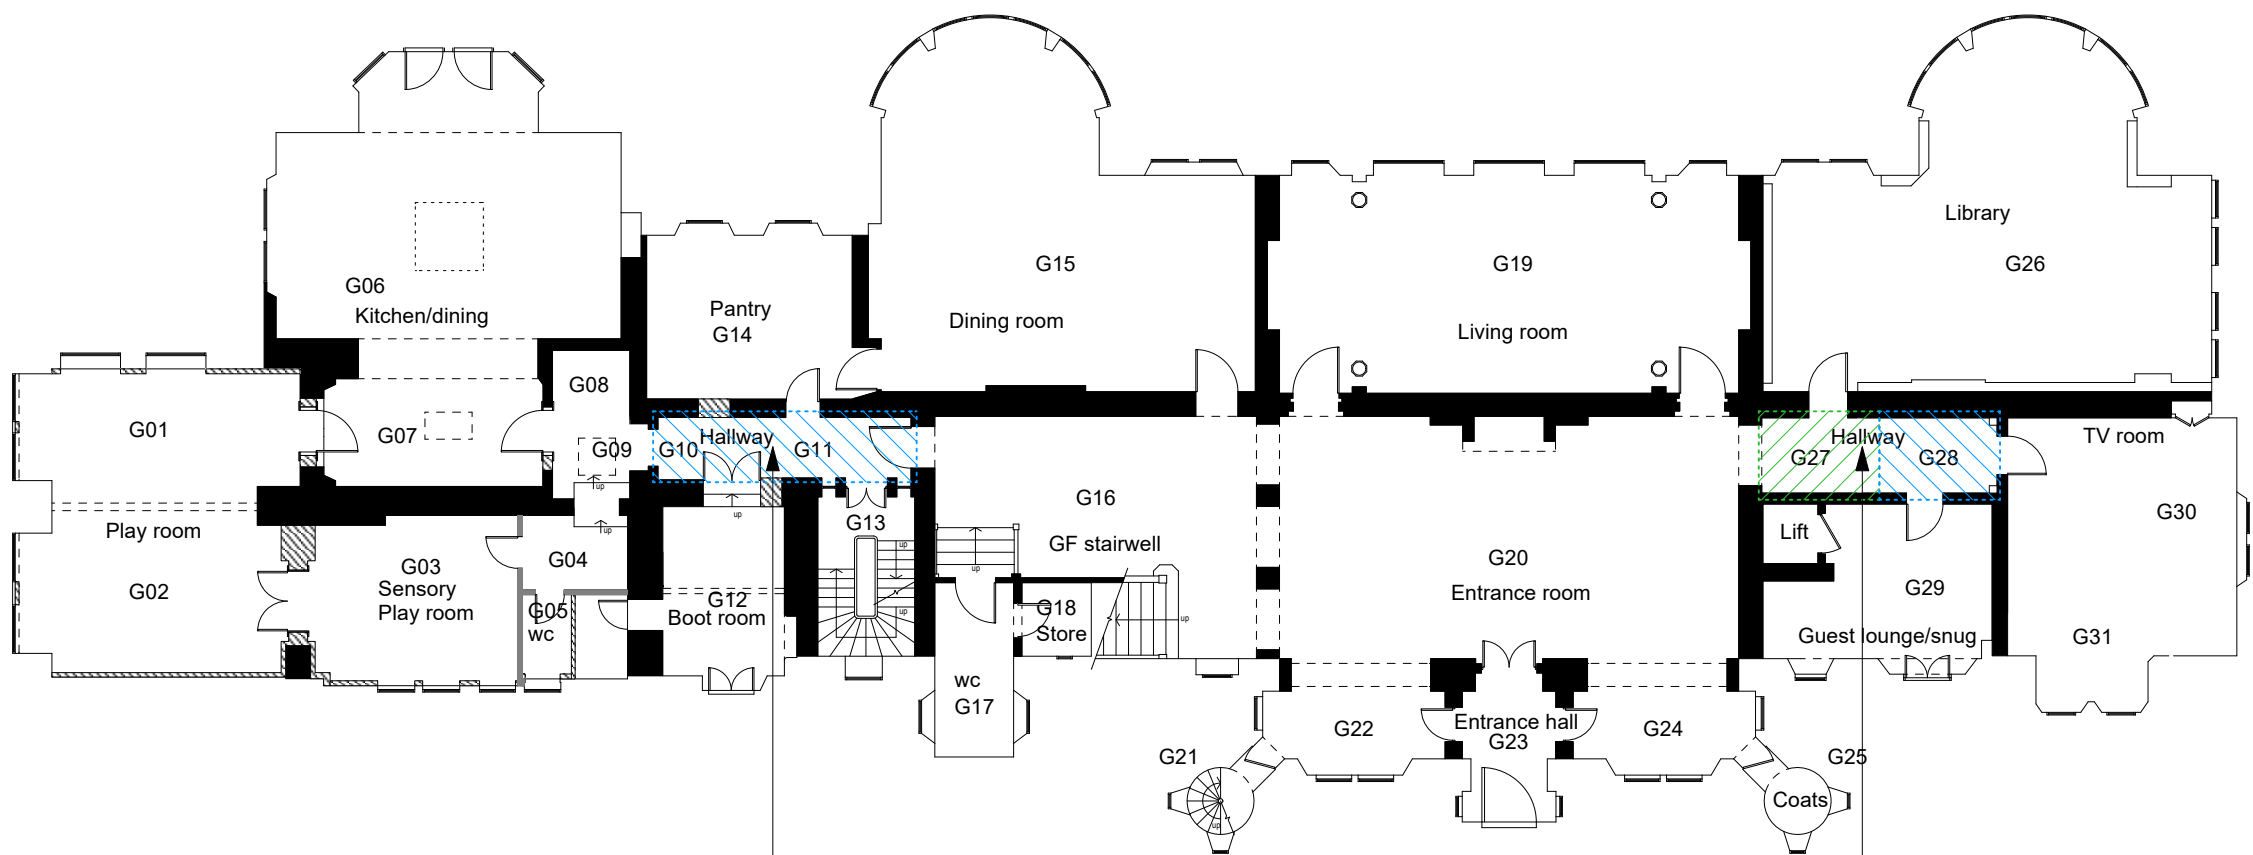

General Notes:

- Please refer to Brighton Mouldings method statement for a detailed process on replicating existing cornicing's and archways.
- The second floor contains minimal original cornicing details.

Key

- Existing original walls (from historic research)
- Existing non - original walls (from historic research)
- Room features retained
- New walls
- Existing Element to be retained, protected and replicated
- New Cornicing to match existing
- Making good / repairs of existing cornicing

New archway detail to match existing archway in G.27. Please refer to Brighton Moulding Method Statement for details.

Archway detail to be retained and replicated. Please refer to Brighton Moulding Method Statement for details.


23 Vine Street, Brighton BN1 4AG
e: studio@sticklandwright.co.uk
t: 01273 964051
Company registered in England No. 11222477

Disclaimer:
This drawing is the copyright of Stickland Wright Ltd. and may not be reproduced or used except by written permission.
Figured dimensions to have precedence over scaling.
Check all site dimensions prior to fabrication. Refer any discrepancies found to Stickland Wright.

Revisions:

/	28/05/2026	For planning
---	------------	--------------

Checked

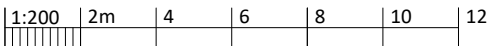

Dwg No. 25041-P-113 /

Drawing Title Brighton Mouldings detail GF
Address Wykehurst House
Client M Blencowe
Scale 1:200 @A3
Stage Planning
Drawn by ah
Checked by ns



architecture +
interiors
www.sticklandwright.co.uk