

Key

- Existing original walls (from historic research)
- New walls
- Existing Doors
- Proposed New Doors
- Repositional Doors

- D0.14

Proposed doors with proposed ironmongery
- D0.14

Primary proposed doors with existing non original Ironmongery
- D0.09

Secondary proposed doors with new ironmongery


Drawing notes:

- All existing ironmongery to the Ground Floor to be retained.
- Existing Ironmongery is considered to date from the Dyole era of alteration (1970s) and is not believed to be original to the building.
- New Ironmongery to be installed to new doors within secondary Ground Floor spaces due to the limited quantity of retained non-original ironmongery.
- Any salvaged non-original ironmongery from First and Second floors shall be reused where possible on primary Ground Floor Proposed Doors.
- Proposed new Ironmongery to match the finish of existing ironmongery in antique brass.
- First floor doors altered during previous subdivison works largley do not retain existing ironmkongery.
- Second Floor areas have been substantially altered during conversion works and do not retain original doors or ironmongery; new ironmongery is therefore proposed throughout these areas.



Second floor ironmongery: Behive Door Knobs Solid Brass, Antique Brass, Suffolk Latch Company. To be used on proposed doors on the Second Floor.

Image of New SF Ironmongery

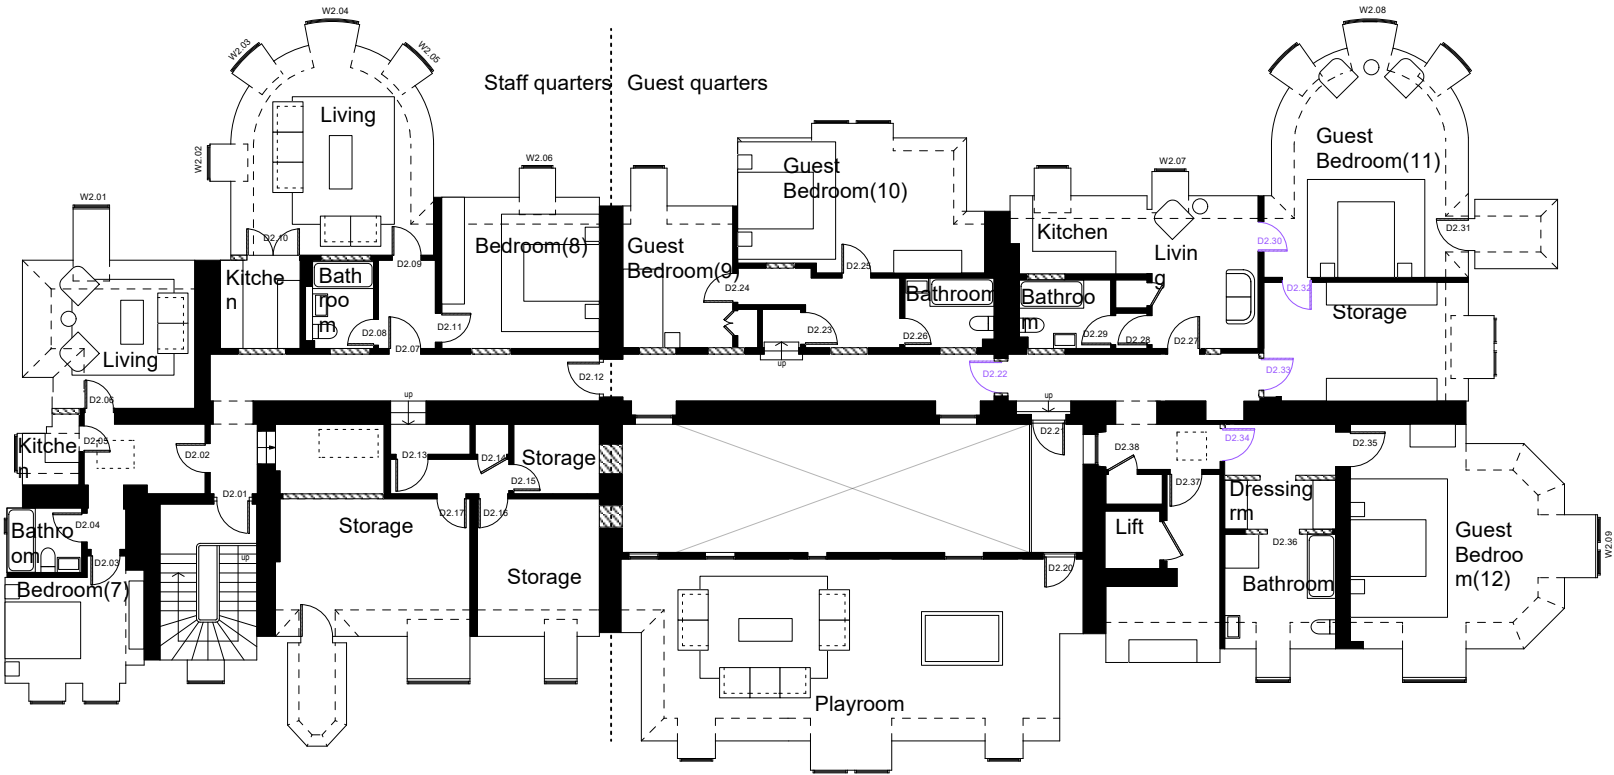

23 Vine Street, Brighton BN1 4AG
e: studio@sticklandwright.co.uk
t: 01273 964051
Company registered in England No. 11222477

Disclaimer:

This drawing is the copyright of Stickland Wright Ltd. and may not be reproduced or used except by written permission. Figured dimensions to have precedence over scaling. Check all site dimensions prior to fabrication. Refer any discrepancies found to Stickland Wright.

Revisions:

Rev	Date	Description
1	28/05/2026	For Planning

Checked



1:200 2m 4 6 8 10 12

Dwg No. 25041-P-132 /

Drawing Title Proposed Ironmongery SF
Address Wykehurst House
Client M Blencowe
Scale 1:200 @A3
Stage Planning
Drawn by CD
Checked by ns



architecture + interiors
www.sticklandwright.co.uk