



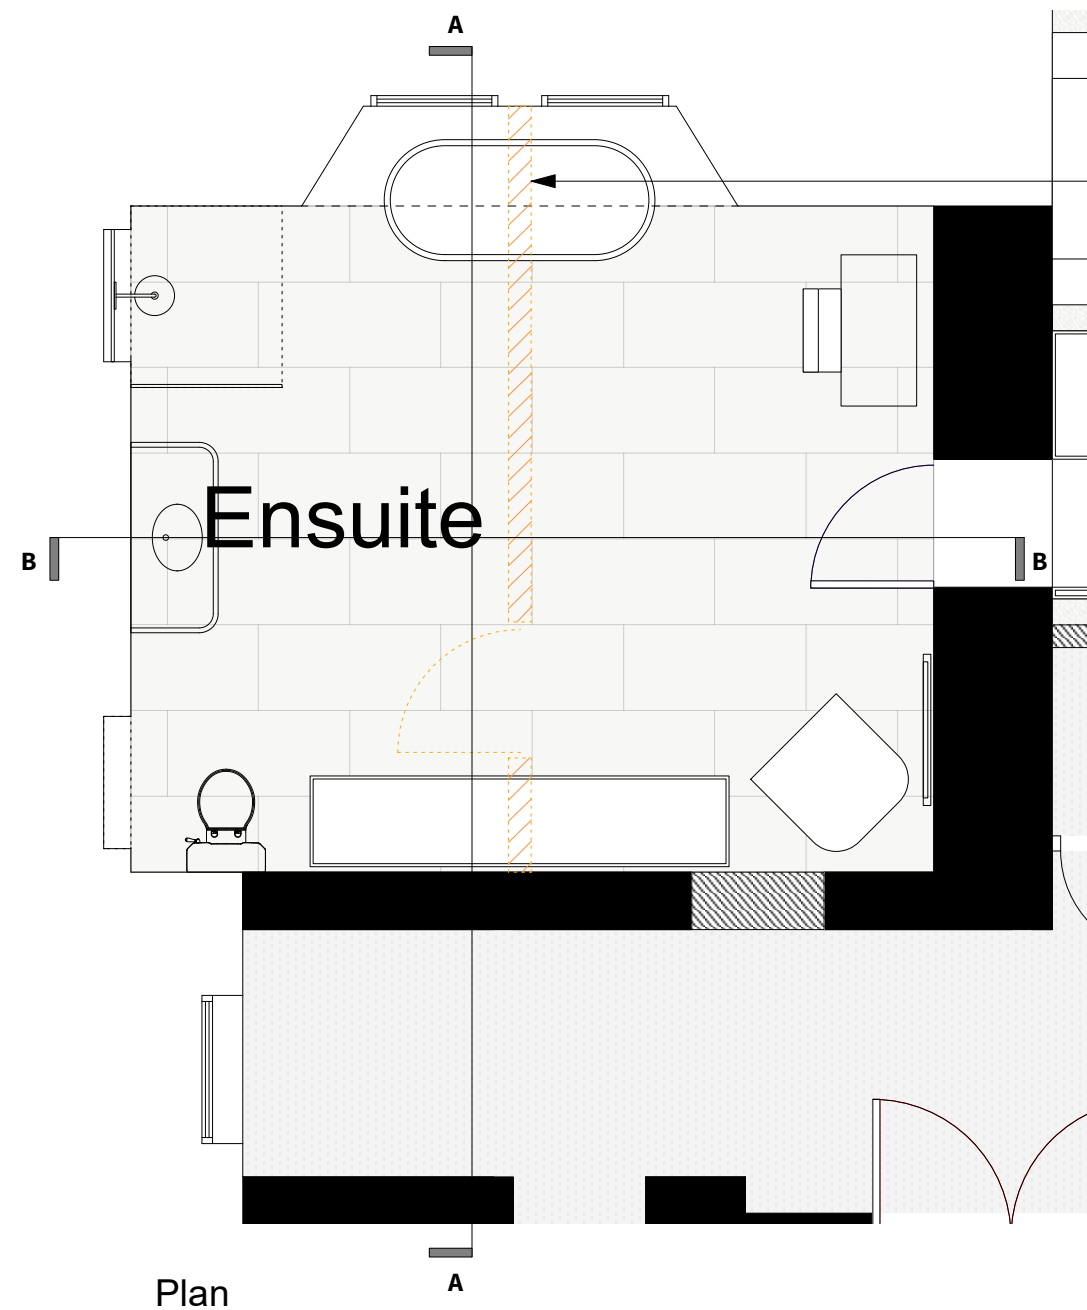


Existing timber-framed plasterboard wall to be carefully removed. Opening-up works indicate original bay window detailing remains largely intact behind and is to be retained and protected.

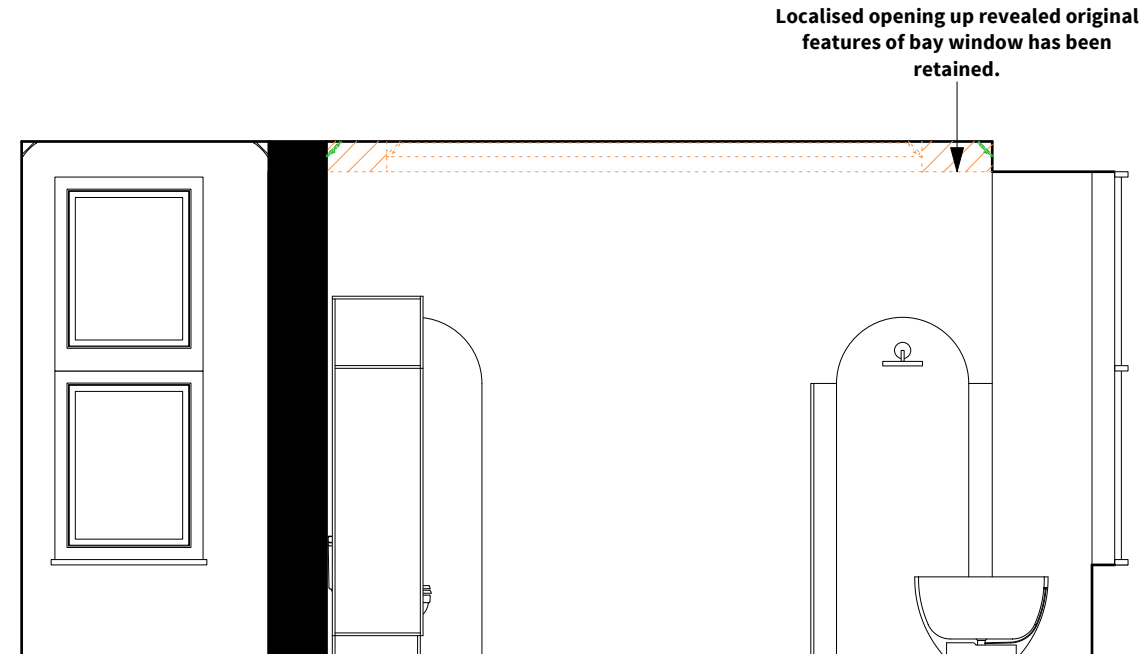

Section AA

Existing element to be retained and protected

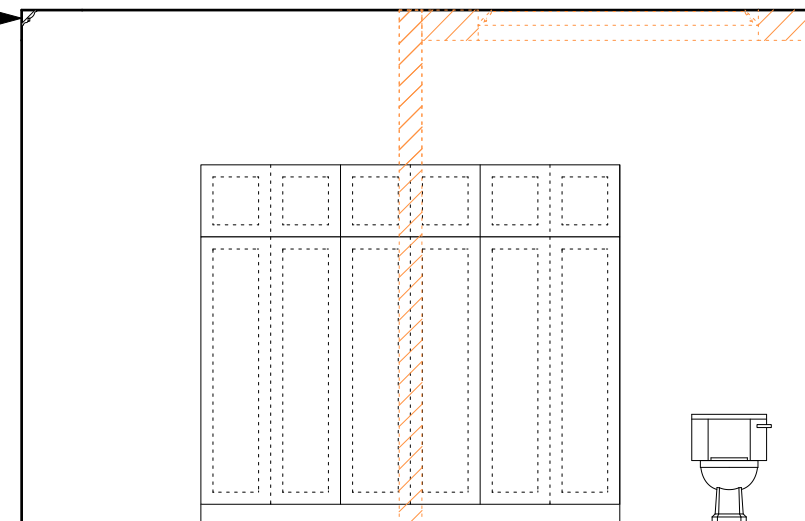

Section BB

Key

- Existing original walls (from historic research)
- New walls
- Demolition
- New element to match existing

23 Vine Street, Brighton BN1 4AG
e: studio@sticklandwright.co.uk
t: 01273 964051
Company registered in England No. 11222477

Disclaimer:

This drawing is the copyright of Stickland Wright Ltd. and may not be reproduced or used except by written permission. Figured dimensions to have precedence over scaling. Check all site dimensions prior to fabrication. Refer any discrepancies found to Stickland Wright.

Revisions:

			Checked
A	15/01/2026	For planning	
B	23/01/2026	Proposed planning amendment	
C	28/05/2026	For Planning	

Dwg No. 25041-P-142 C

Drawing Title Ensuite layout
Address Wykehurst House
Client M Blencowe
Scale 1:50 @A3
Stage Planning
Drawn by ns
Checked by



architecture +
interiors
www.sticklandwright.co.uk