



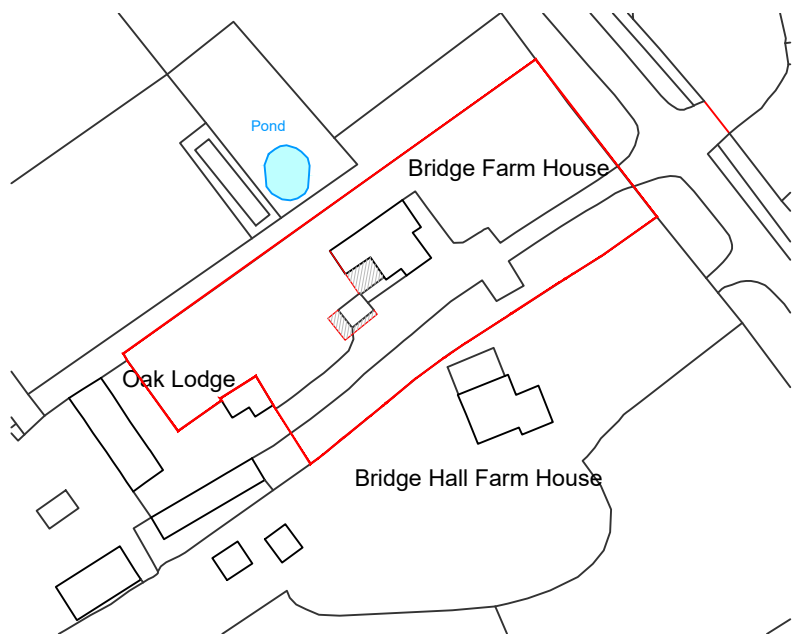

SITE LOCATION PLAN - AS PROPOSED
SCALE @ 1:1250 ON AN A1 SHEET

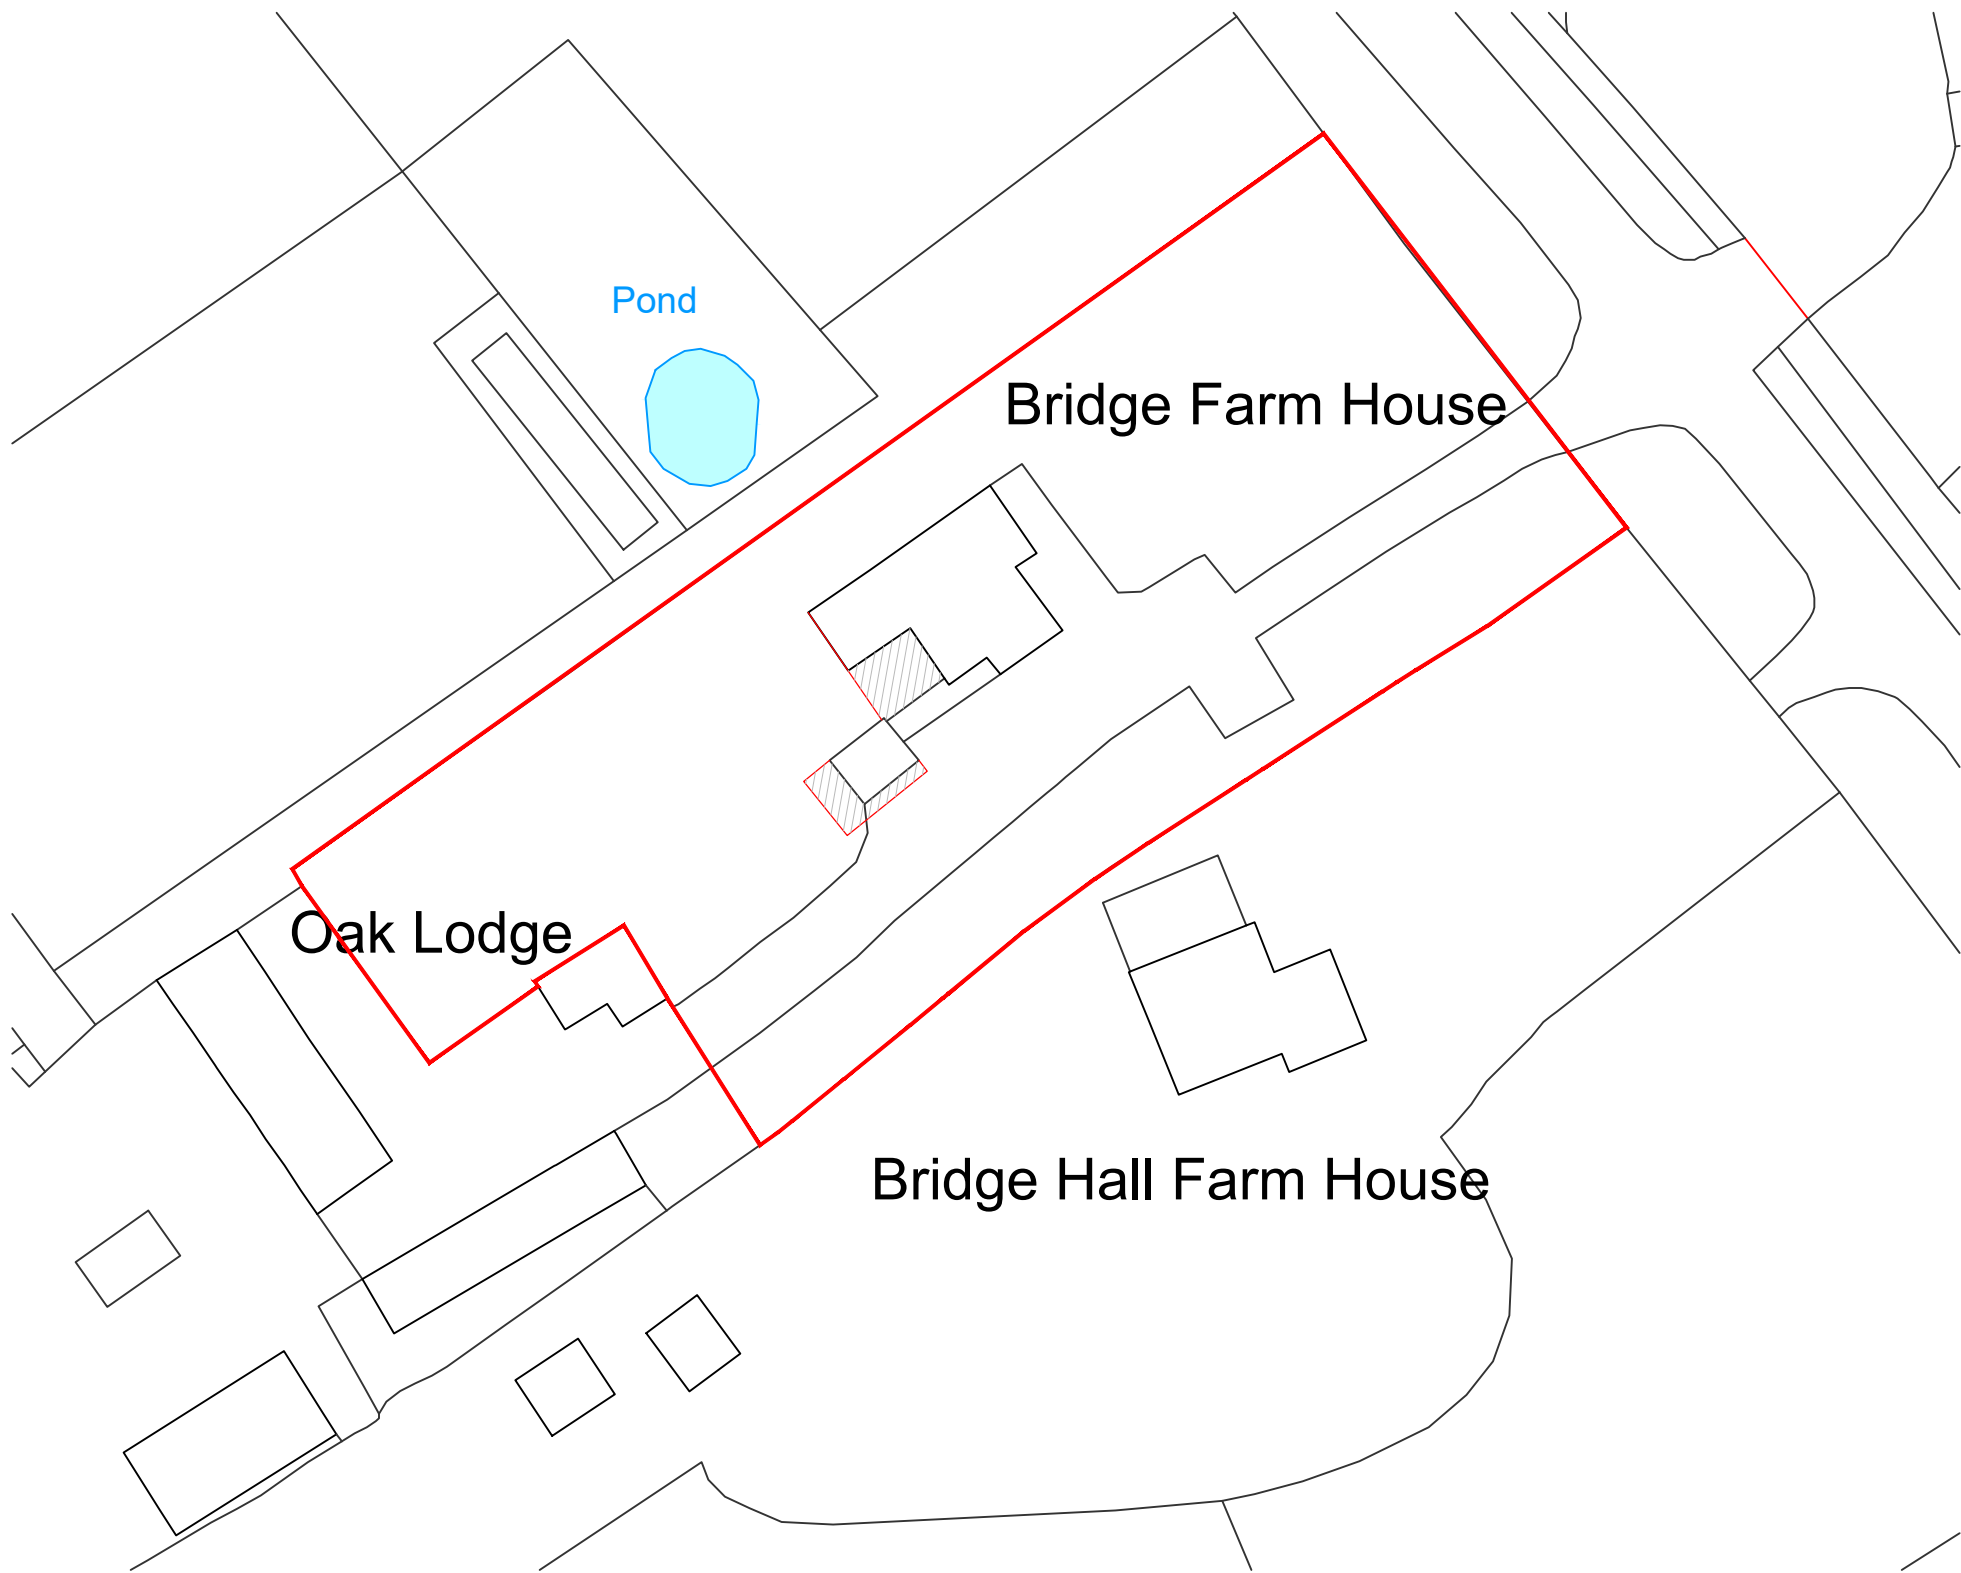

Ordnance Survey, (c) Crown Copyright 2025. All rights reserved. Licence number 100022432

SITE BLOCK PLAN - AS PROPOSED
SCALE @ 1:500 ON AN A1 SHEET

A	27.01.26	AE.	Amendment to bedroom extension.	CHK.
REV.	DATE.	BY.	AMENDMENT.	CHK.

PLANNING



2 Lucastes Mews, Paddockhall Road,
Haywards Heath,
West Sussex, RH16 1HE
(01444) 452604
hh@gouldbaxter.co.uk
www.gouldbaxter.co.uk

NOTES:
DO NOT SCALE OFF THIS DRAWING UNLESS FOR PLANNING PURPOSES.
CHECK ALL DIMENSIONS ON SITE BEFORE ANY WORK IS COMMENCED.
ALL GOODS MATERIALS AND WORKMANSHIP MUST CONFORM WITH
CURRENT BUILDING REGULATIONS, BRITISH STANDARDS AND CODES OF
PRACTICE.
COPYRIGHT OF THIS DRAWING IS RETAINED BY GOULD PROPERTY
CONSULTANTS LLP T/A GOULD-BAXTER AND IT MUST NOT BE REPRODUCED
WITHOUT WRITTEN CONSENT.

CLIENT: Mr & Mrs Collins
PROJECT: Bridge Farm House Cuckfield Road Burgess Hill RH15 8RE

DRAWING:
Site Location and Block Plan
As Proposed

DATE: 08.07.2025	SCALE AT A1: Varies	DRAWN BY: AE CHECKED BY: *
---------------------	------------------------	-------------------------------

JOB NO. GH926	DRAWING NO. PL.10	REV. A
------------------	----------------------	-----------