




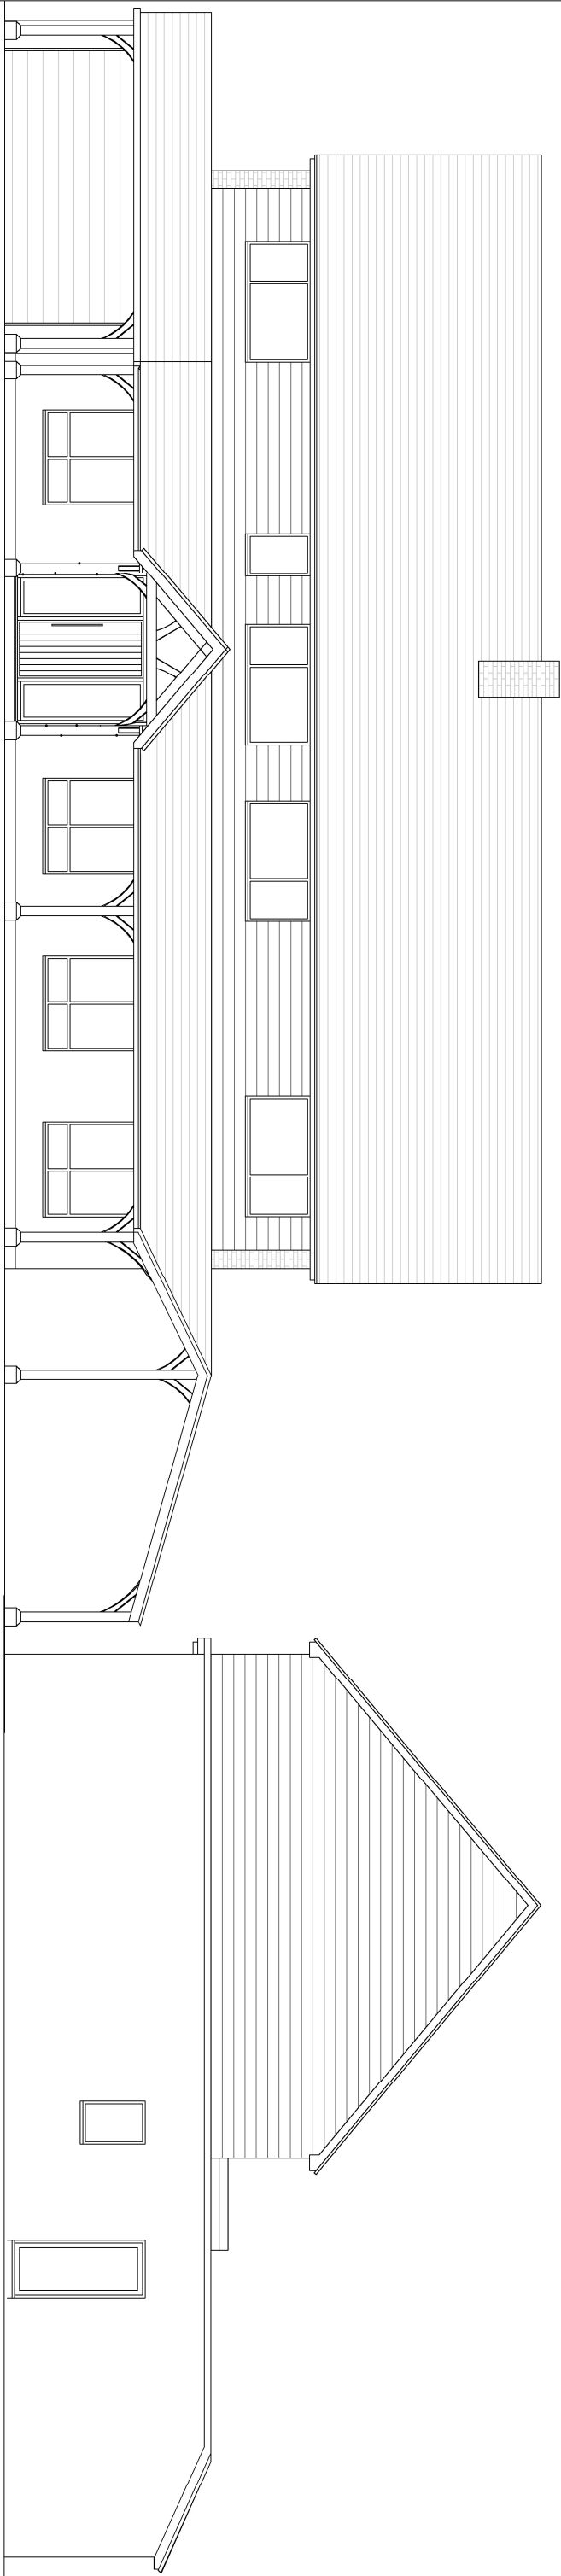


Front elevation 1:100

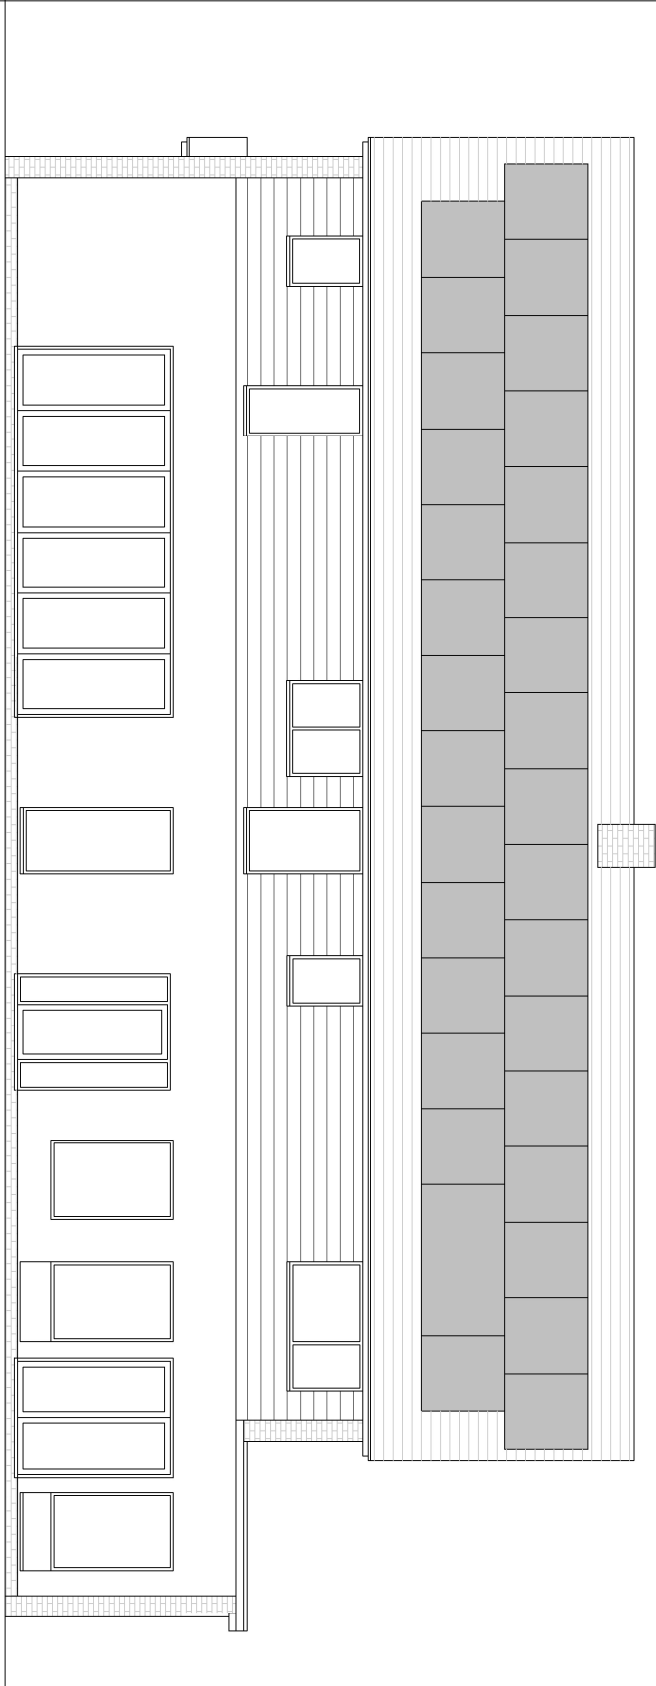

Rear elevation 1:100

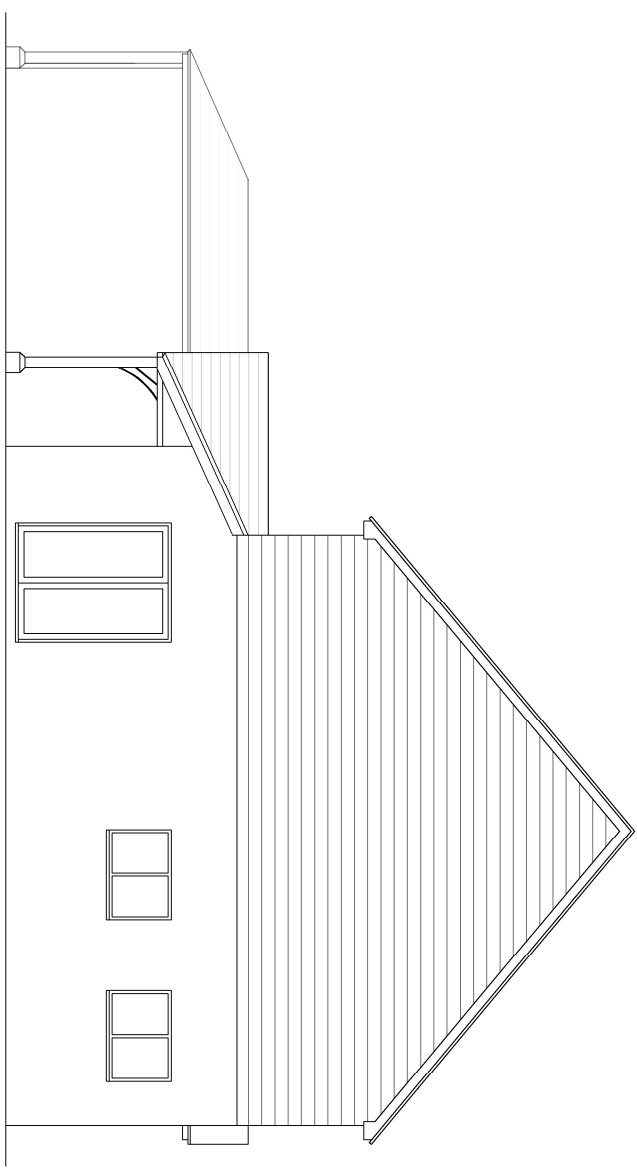

Side elevation 1:100

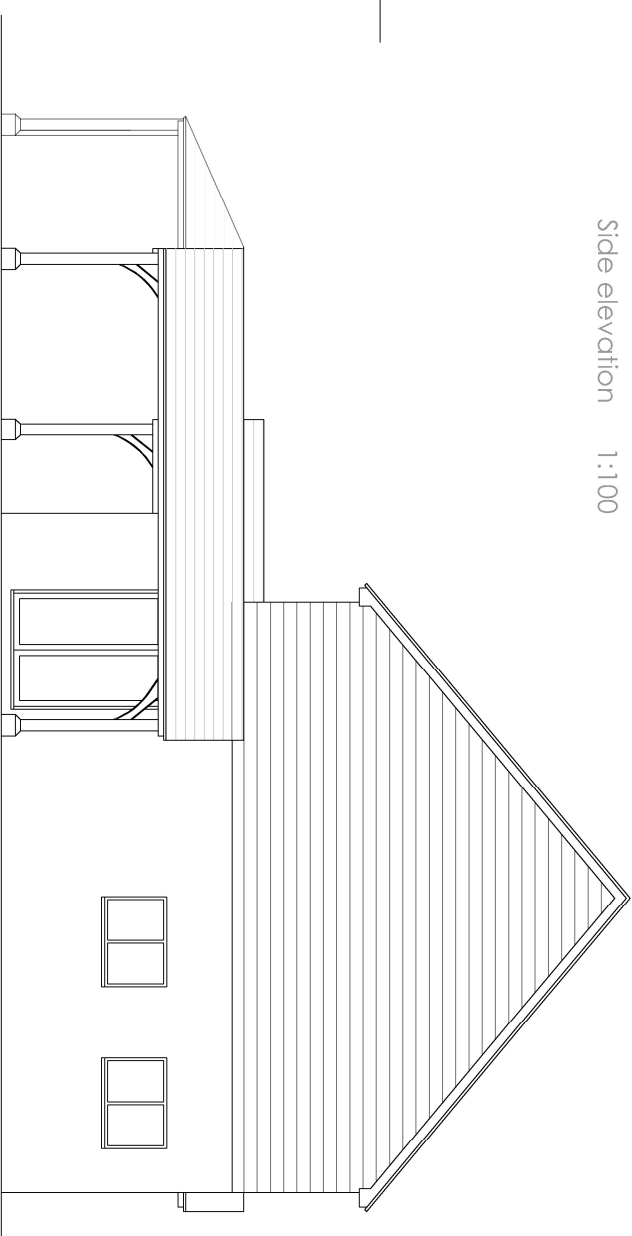

Side elevation - with covered external space 1:100



BUCHAN RUM ARCHITECTS

[illegible]