

Project

PROPOSED ROOF ALTERATIONS/ CONVERSION
'BIRCH HOUSE'
COURTMEAD ROAD, CUCKFIELD
WEST SUSSEX
RH17 5LR



Architects & Planning Consultants

Clock Tower House, Lewes Road
Lindfield, West Sussex. RH16 2LH
Telephone 01444 - 484711

Client

Mr & Mrs McLeod

Drawing

SITE LAYOUT PLAN



Drawing no.

0224.SP06

date

Oct 25

revisions


scale

1:500

drawn

GRM/ARM

A

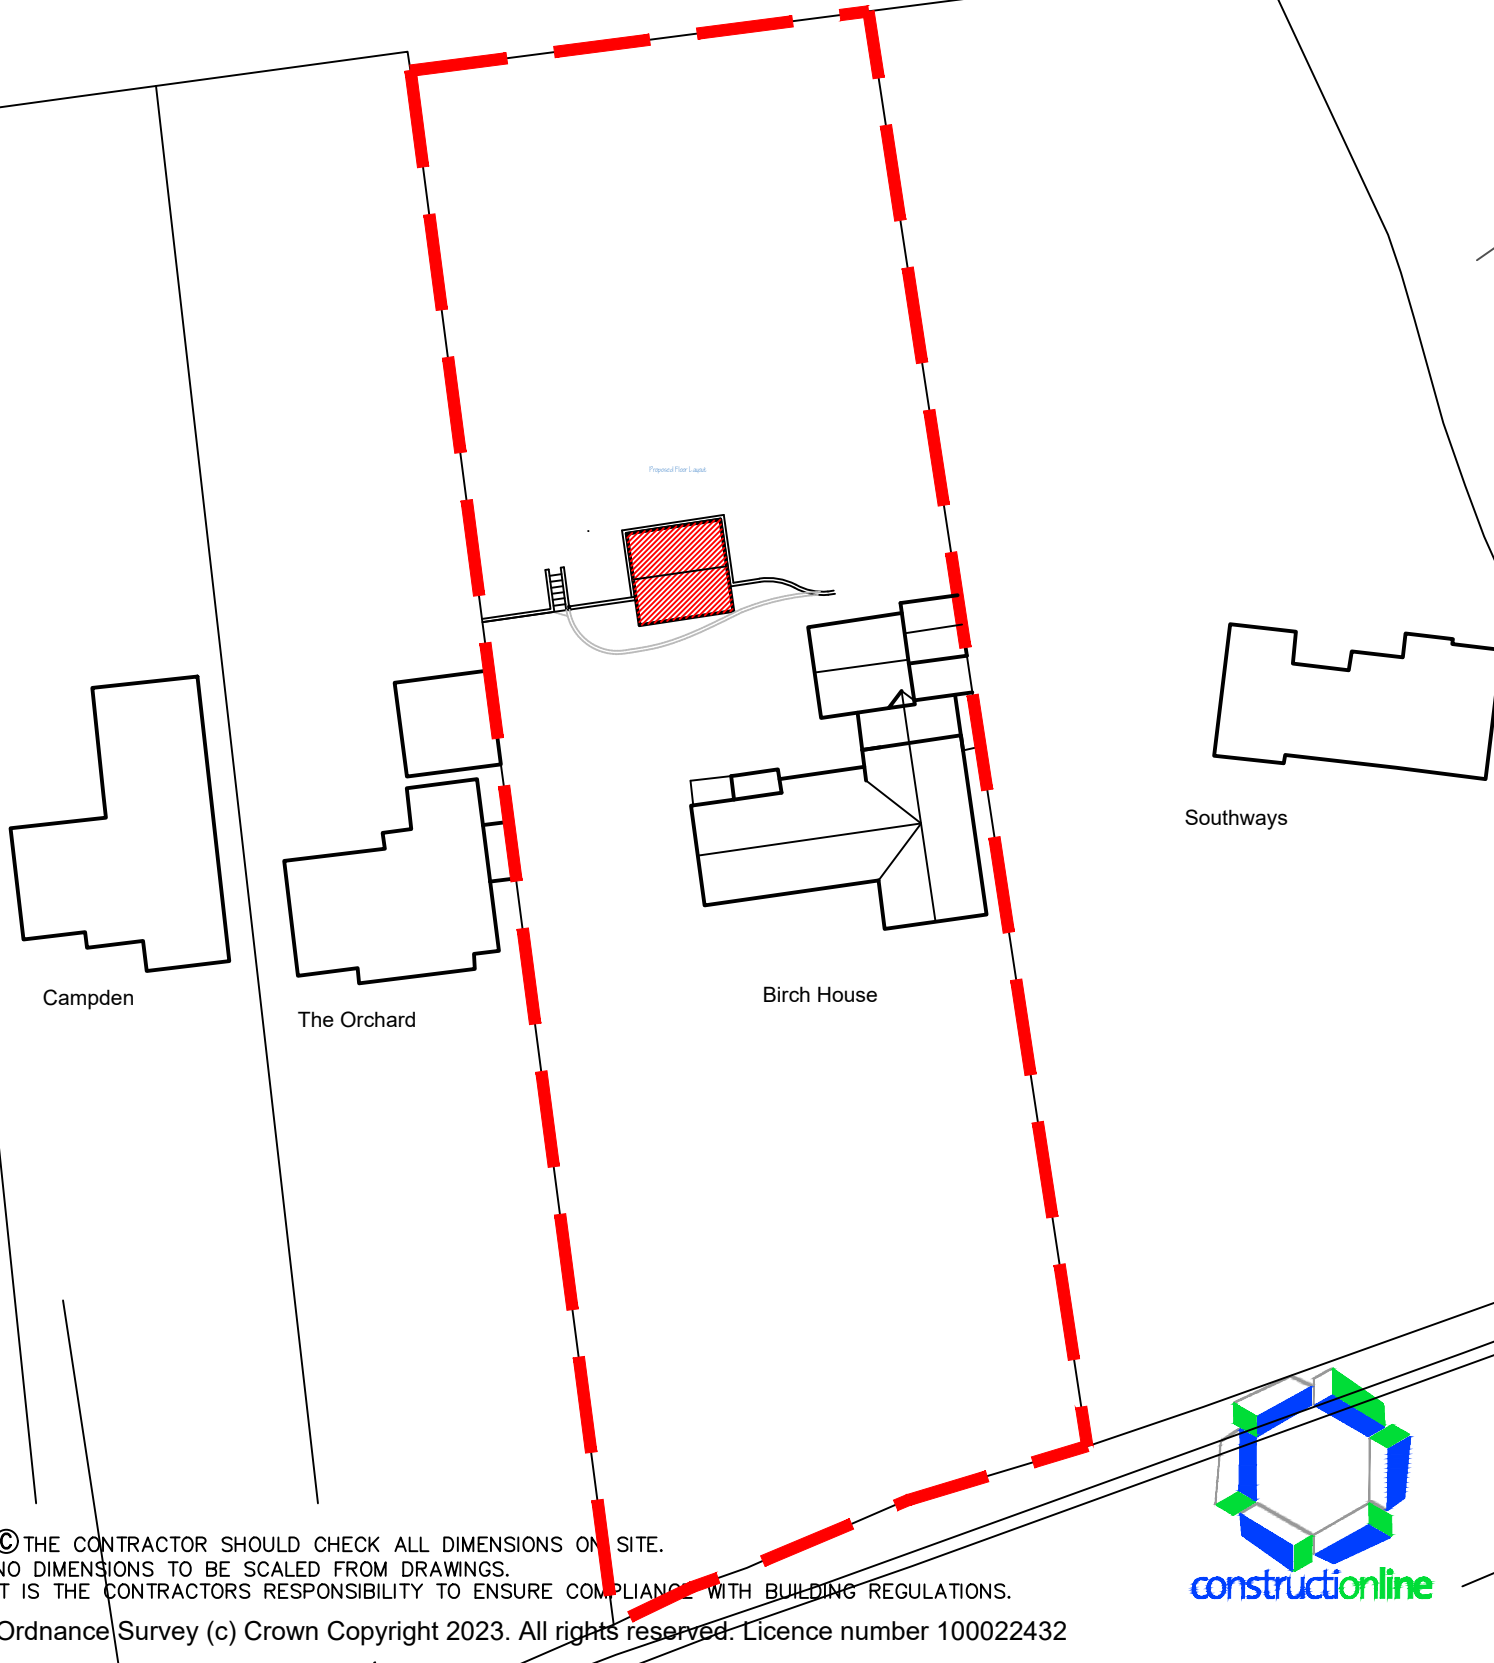

© THE CONTRACTOR SHOULD CHECK ALL DIMENSIONS ON SITE.
NO DIMENSIONS TO BE SCALED FROM DRAWINGS.
IT IS THE CONTRACTORS RESPONSIBILITY TO ENSURE COMPLIANCE WITH BUILDING REGULATIONS.

Ordnance Survey (c) Crown Copyright 2023. All rights reserved. Licence number 100022432

