


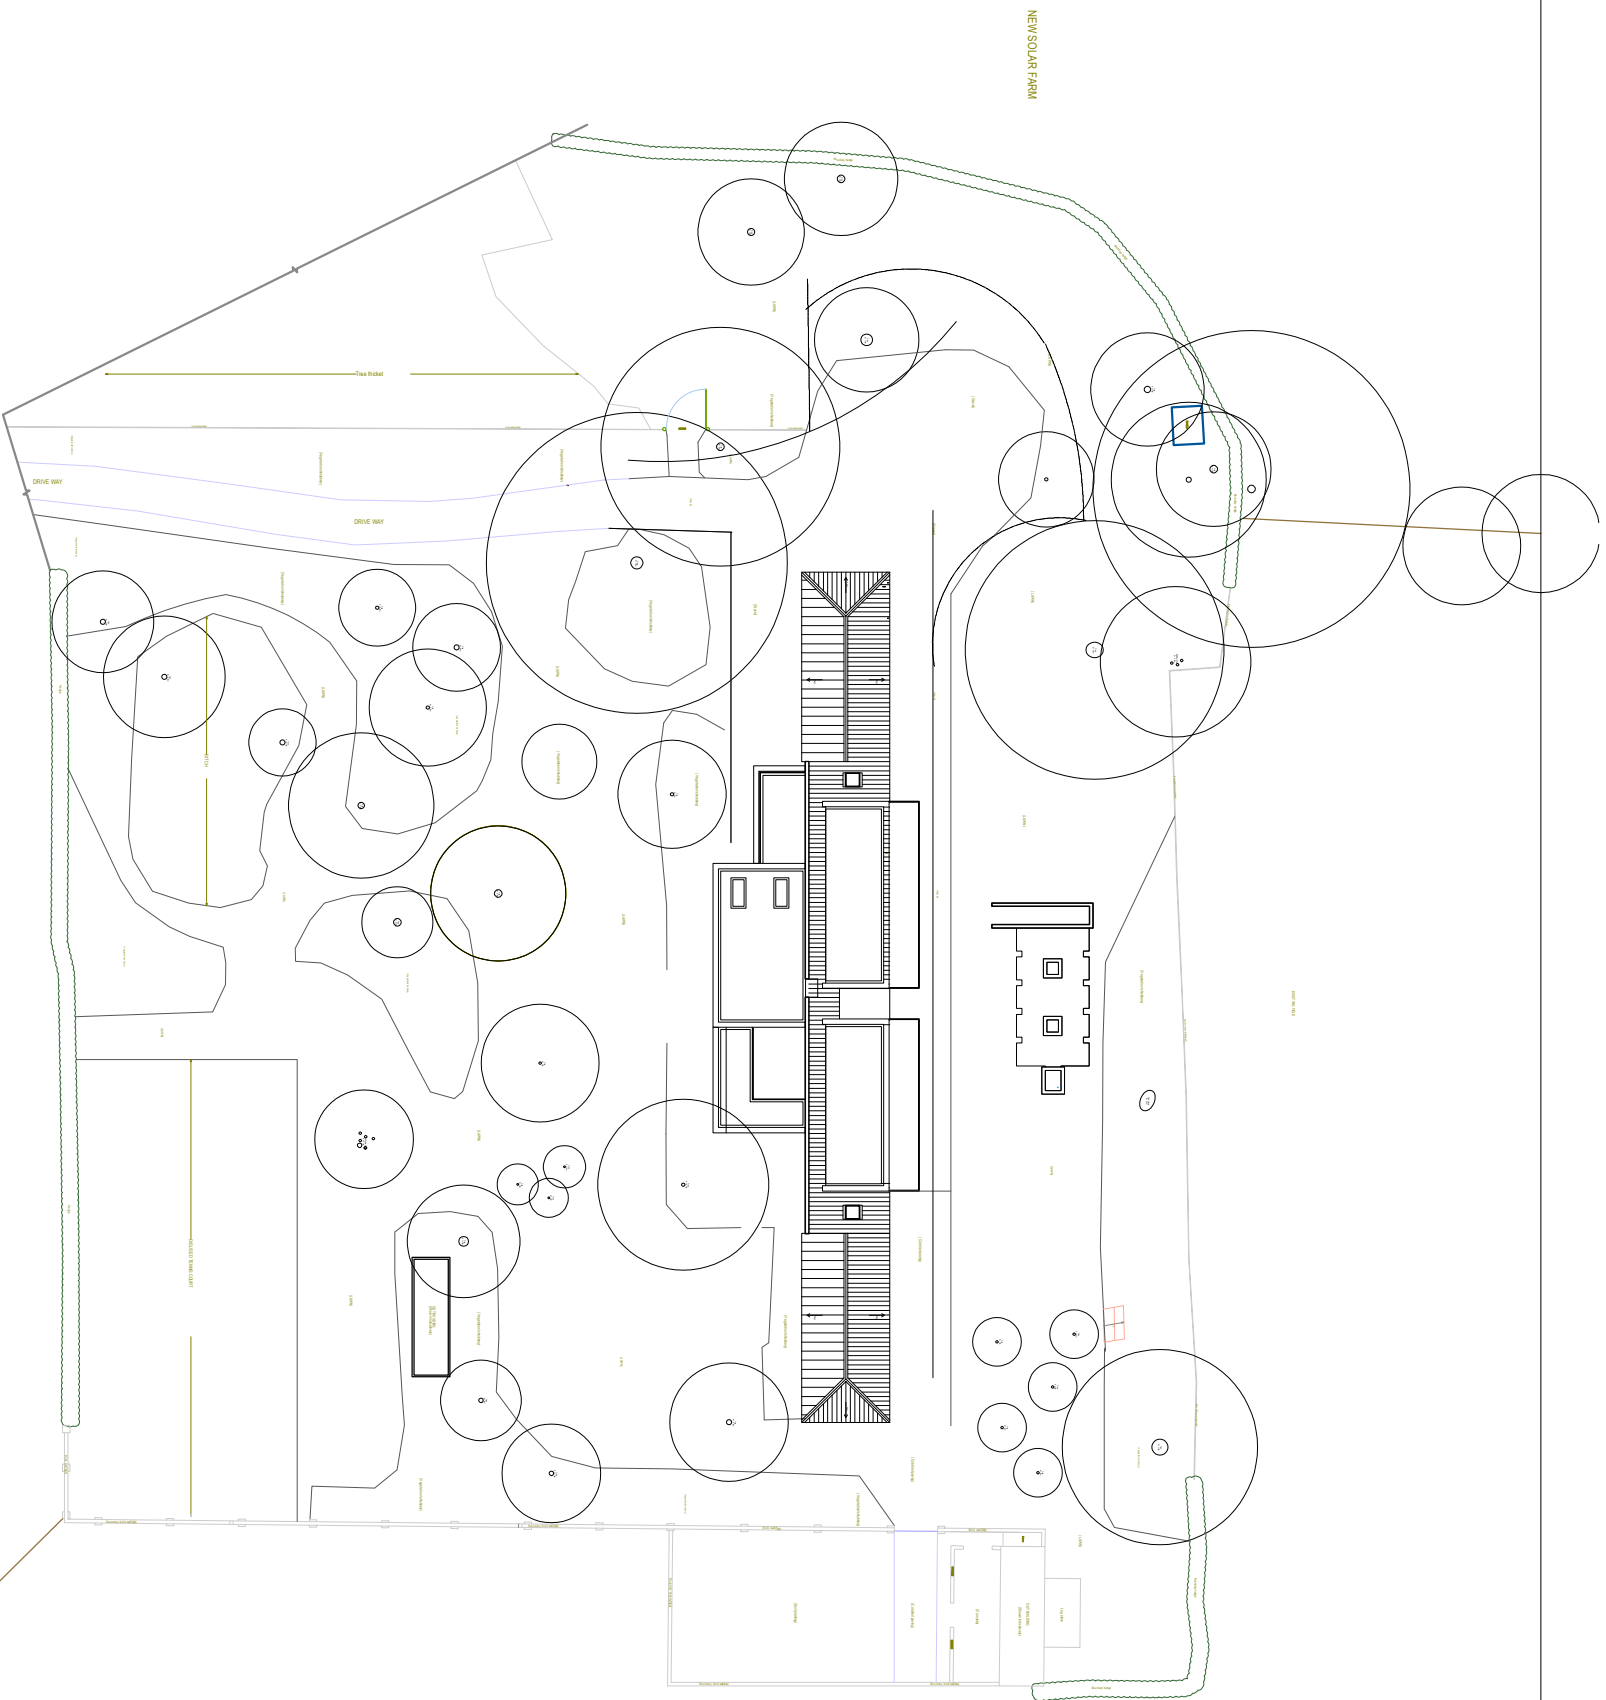

EXISTING SITE PLAN

DEB ARCHITECTS LTD

PA-002

OUT BUILDING

1:500 SCALE

