


1:500 SCALE

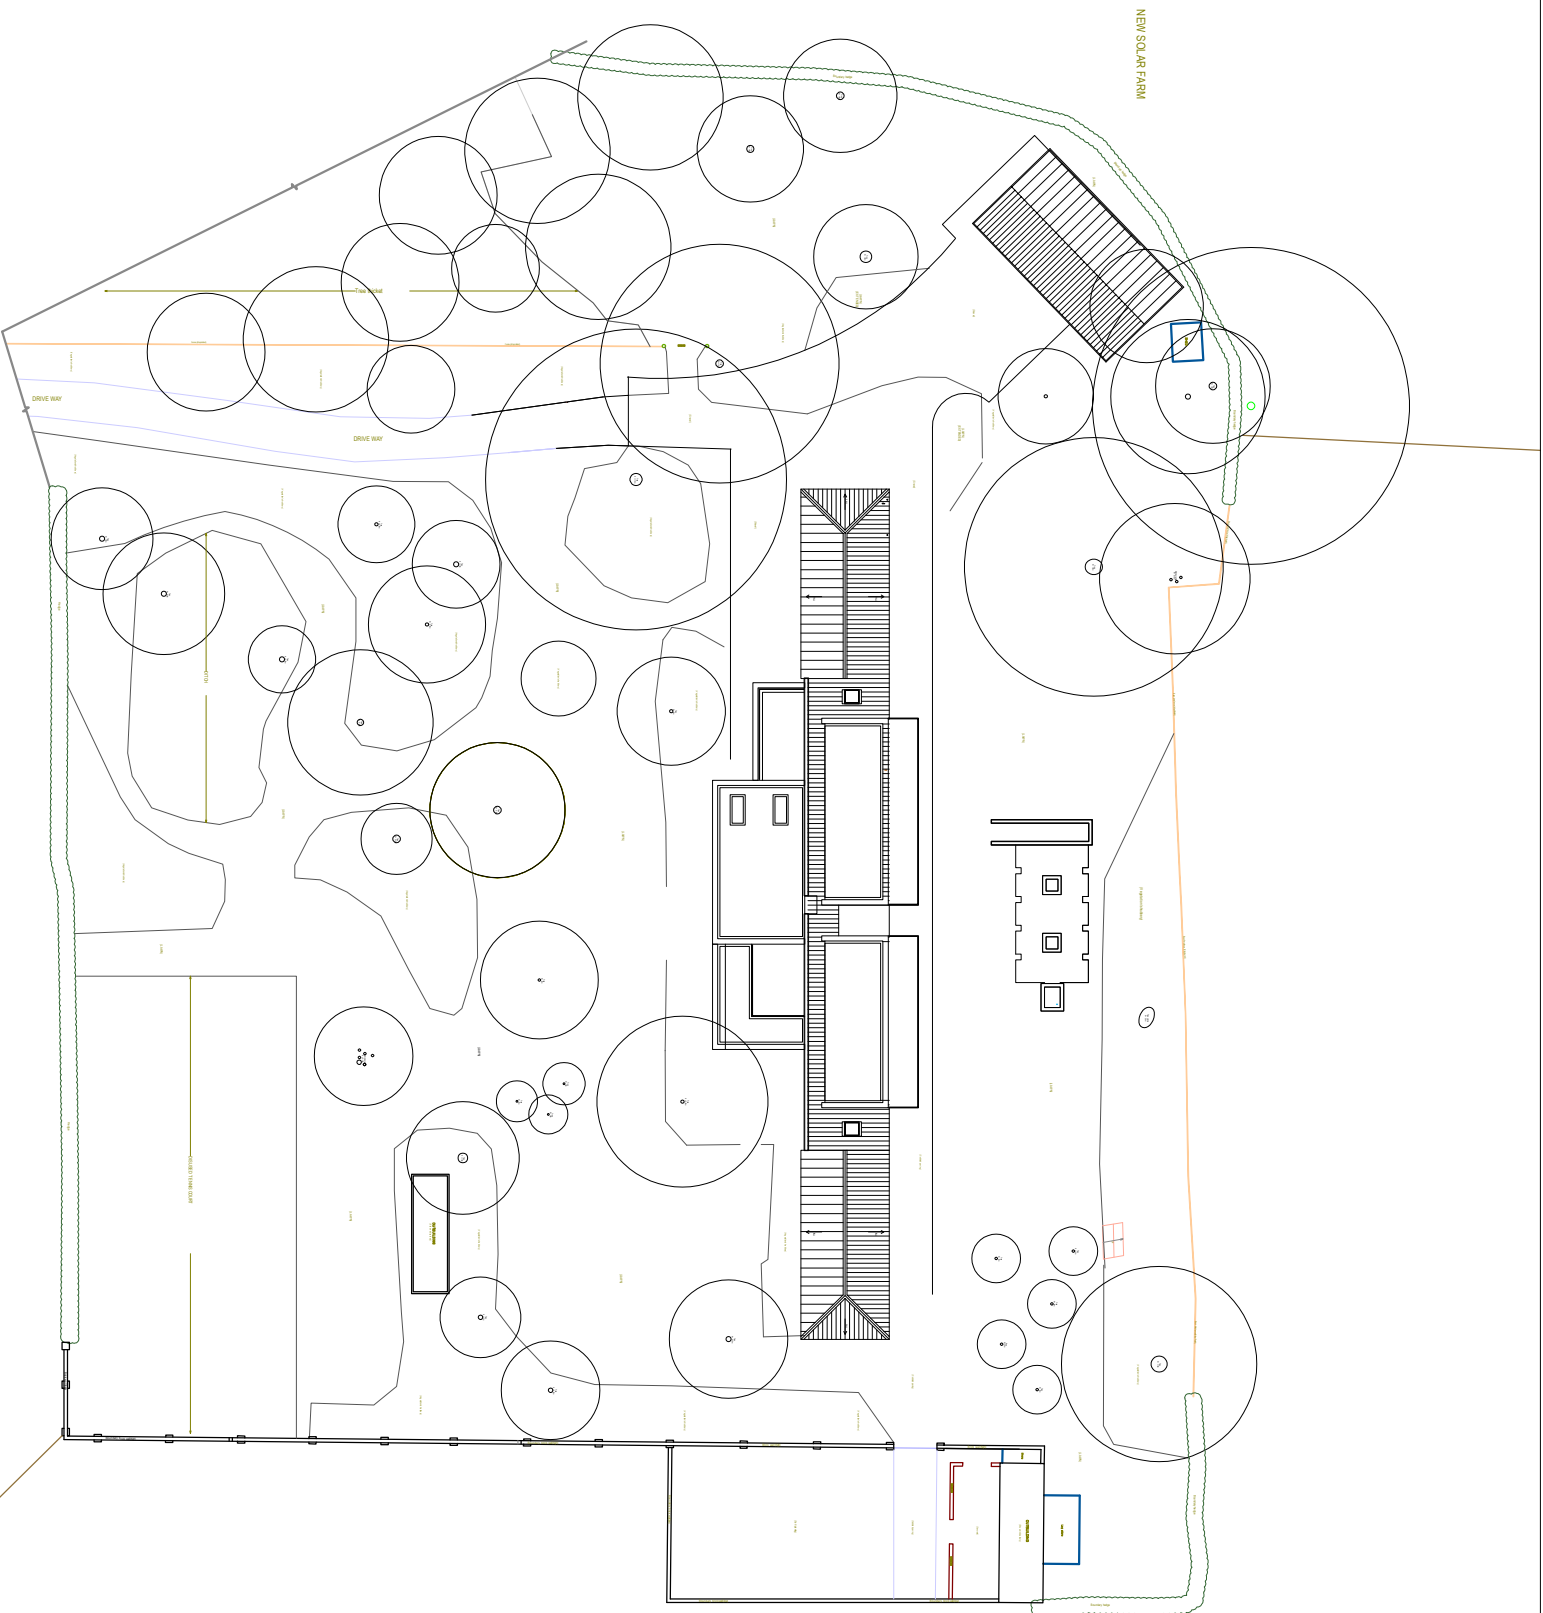

PROPOSED SITE PLAN

DEB ARCHITECTS LTD

PA-003-A

OUT BUILDING