
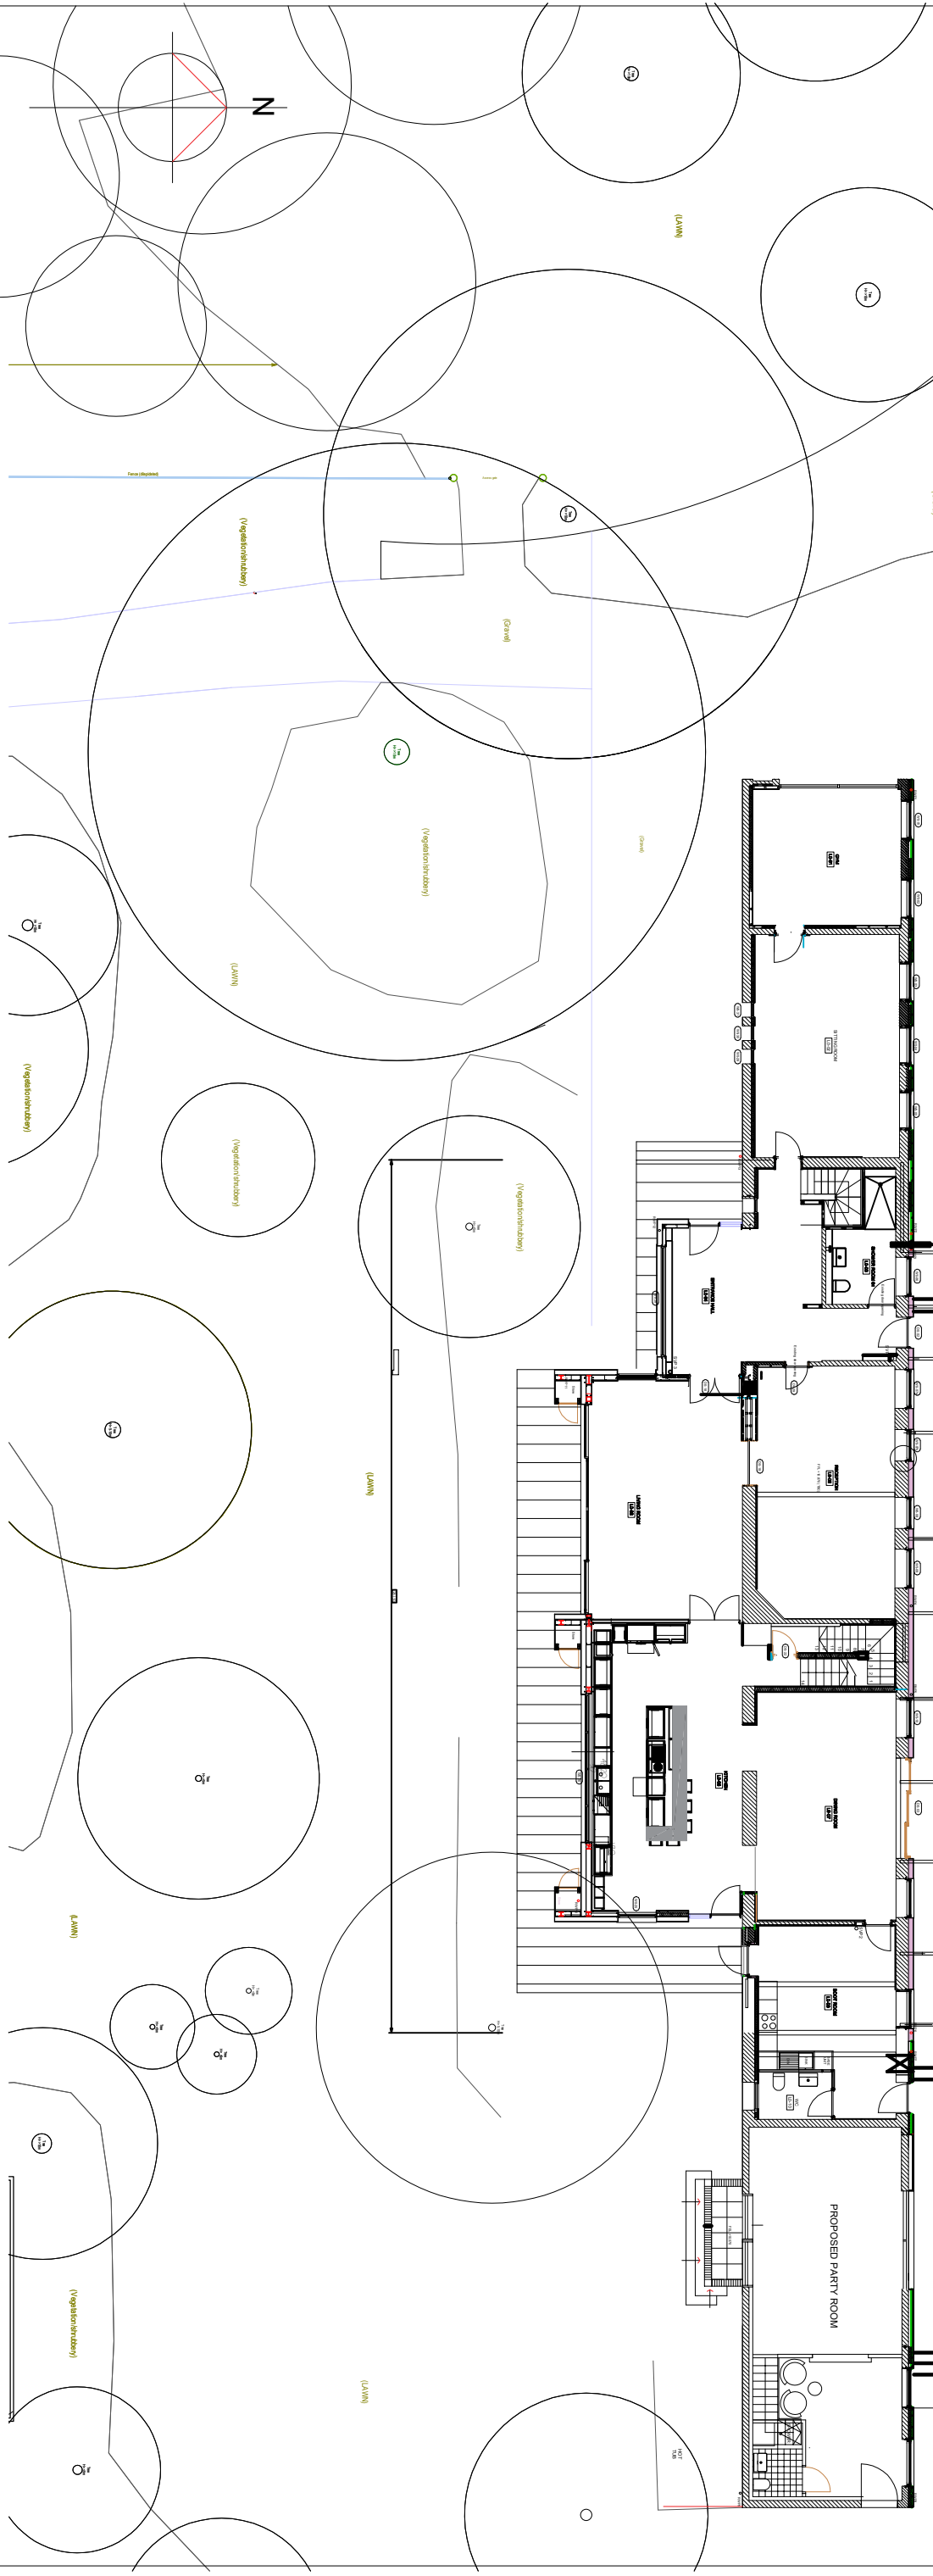
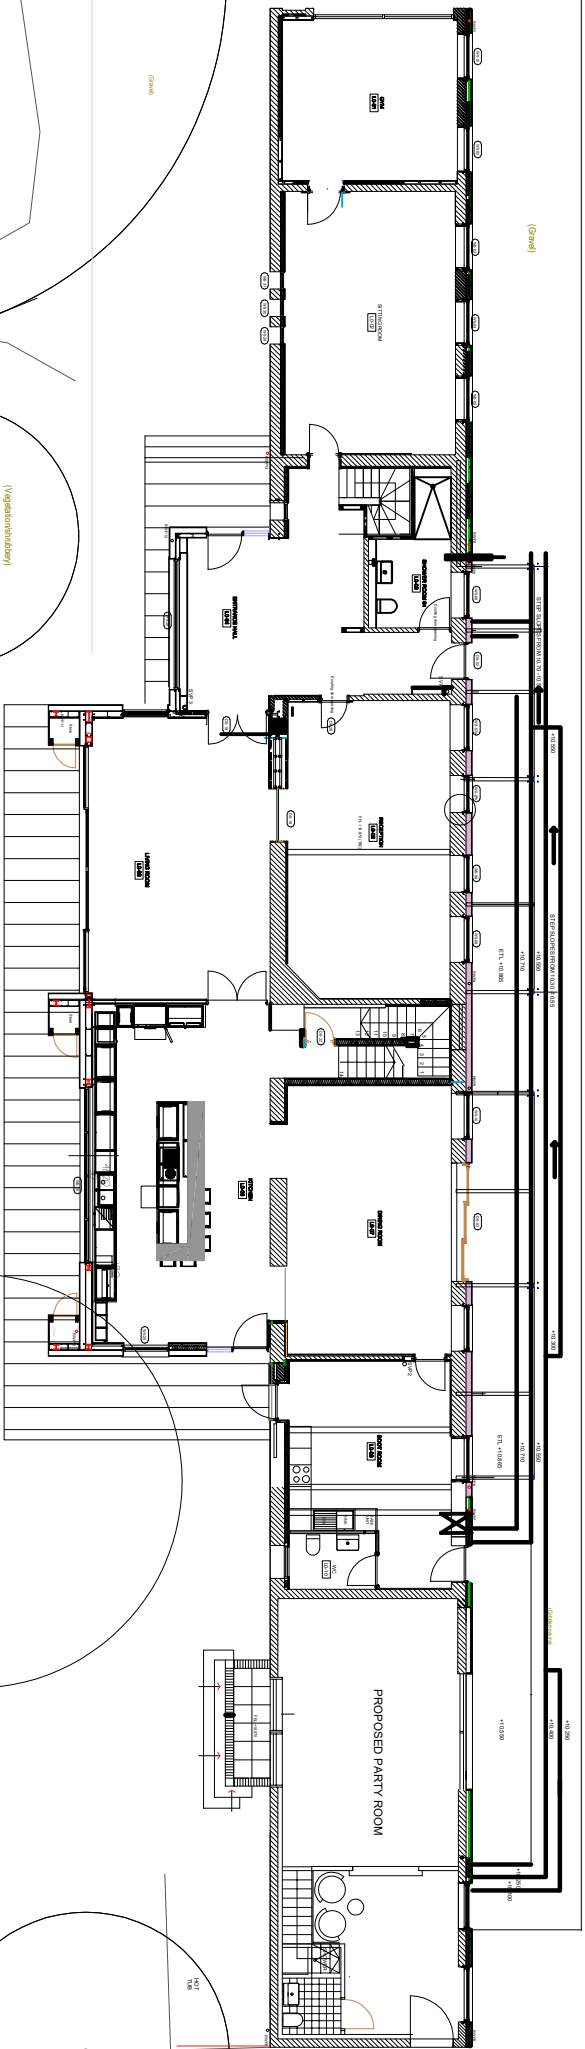
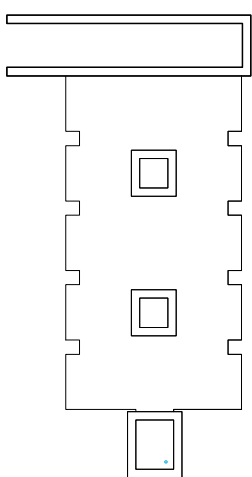


NEW SOLAR FARM

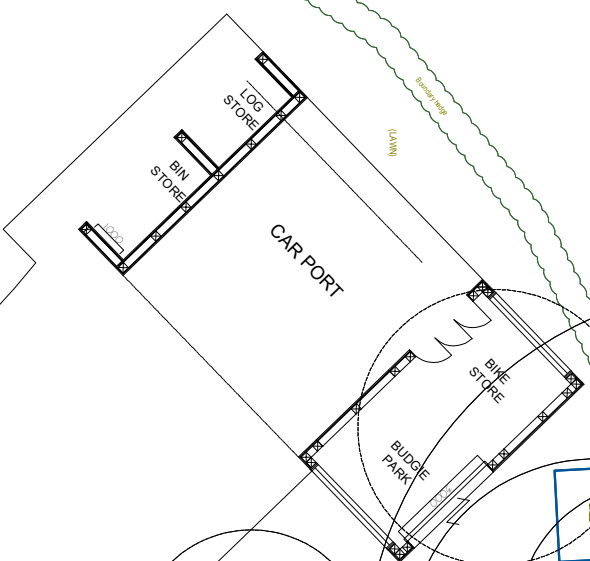

PROPOSED GROUND FLOOR PLAN

DEB ARCHITECTS LTD

1:200 SCALE

0 1 3 5 10 PA-004-A

OUTBUILDINGS

OUT BUILDING