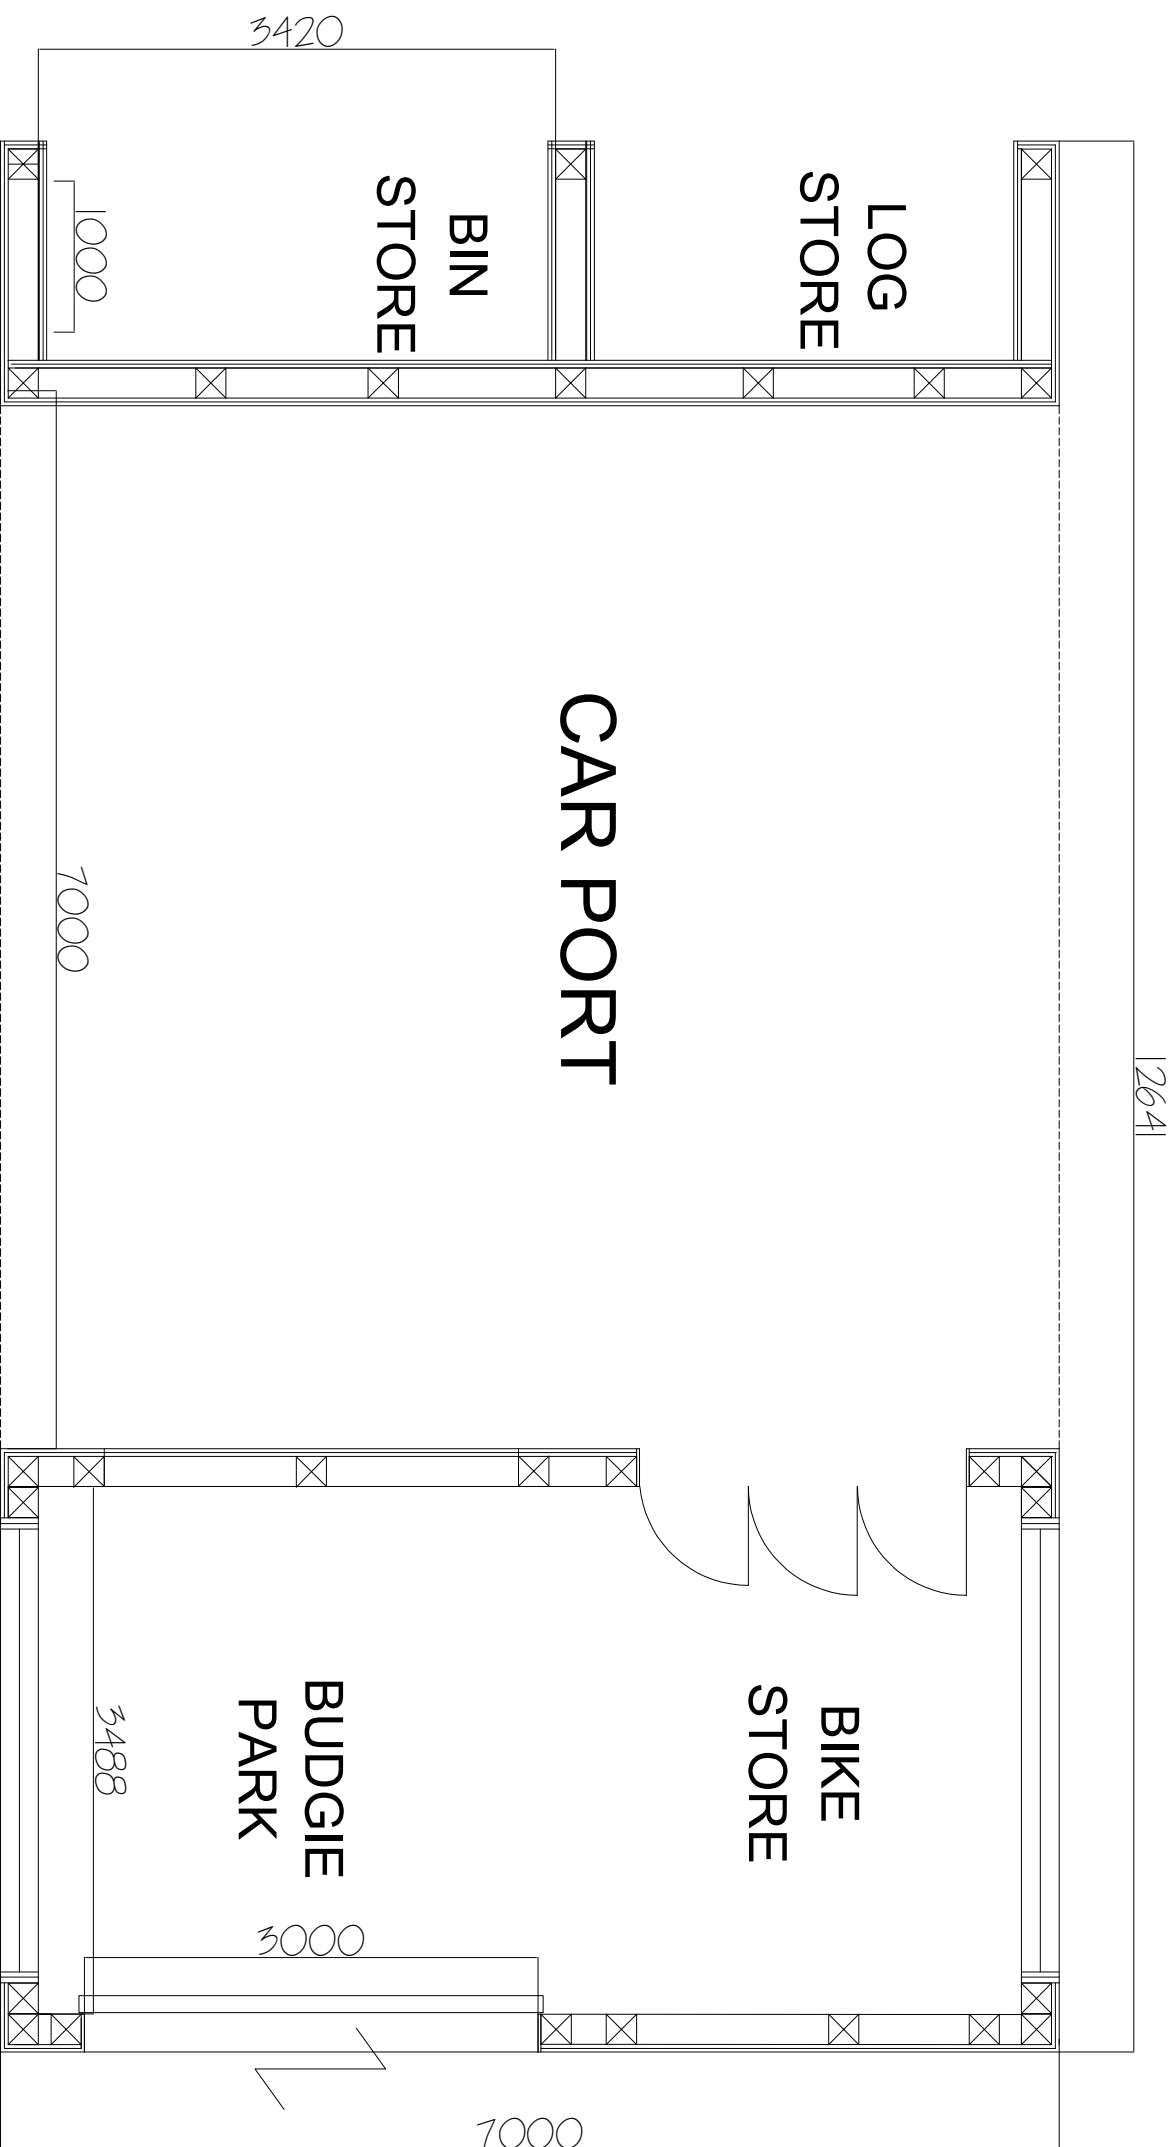


GROUND FLR PLAN

1:50 SCALE

OUT BUILDING

PA-006-A

DEB ARCHITECTS LTD

VINE HOUSE PAXHILL LINDFIELD