
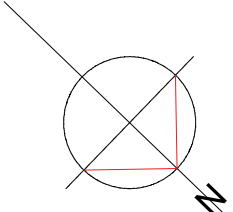


12648

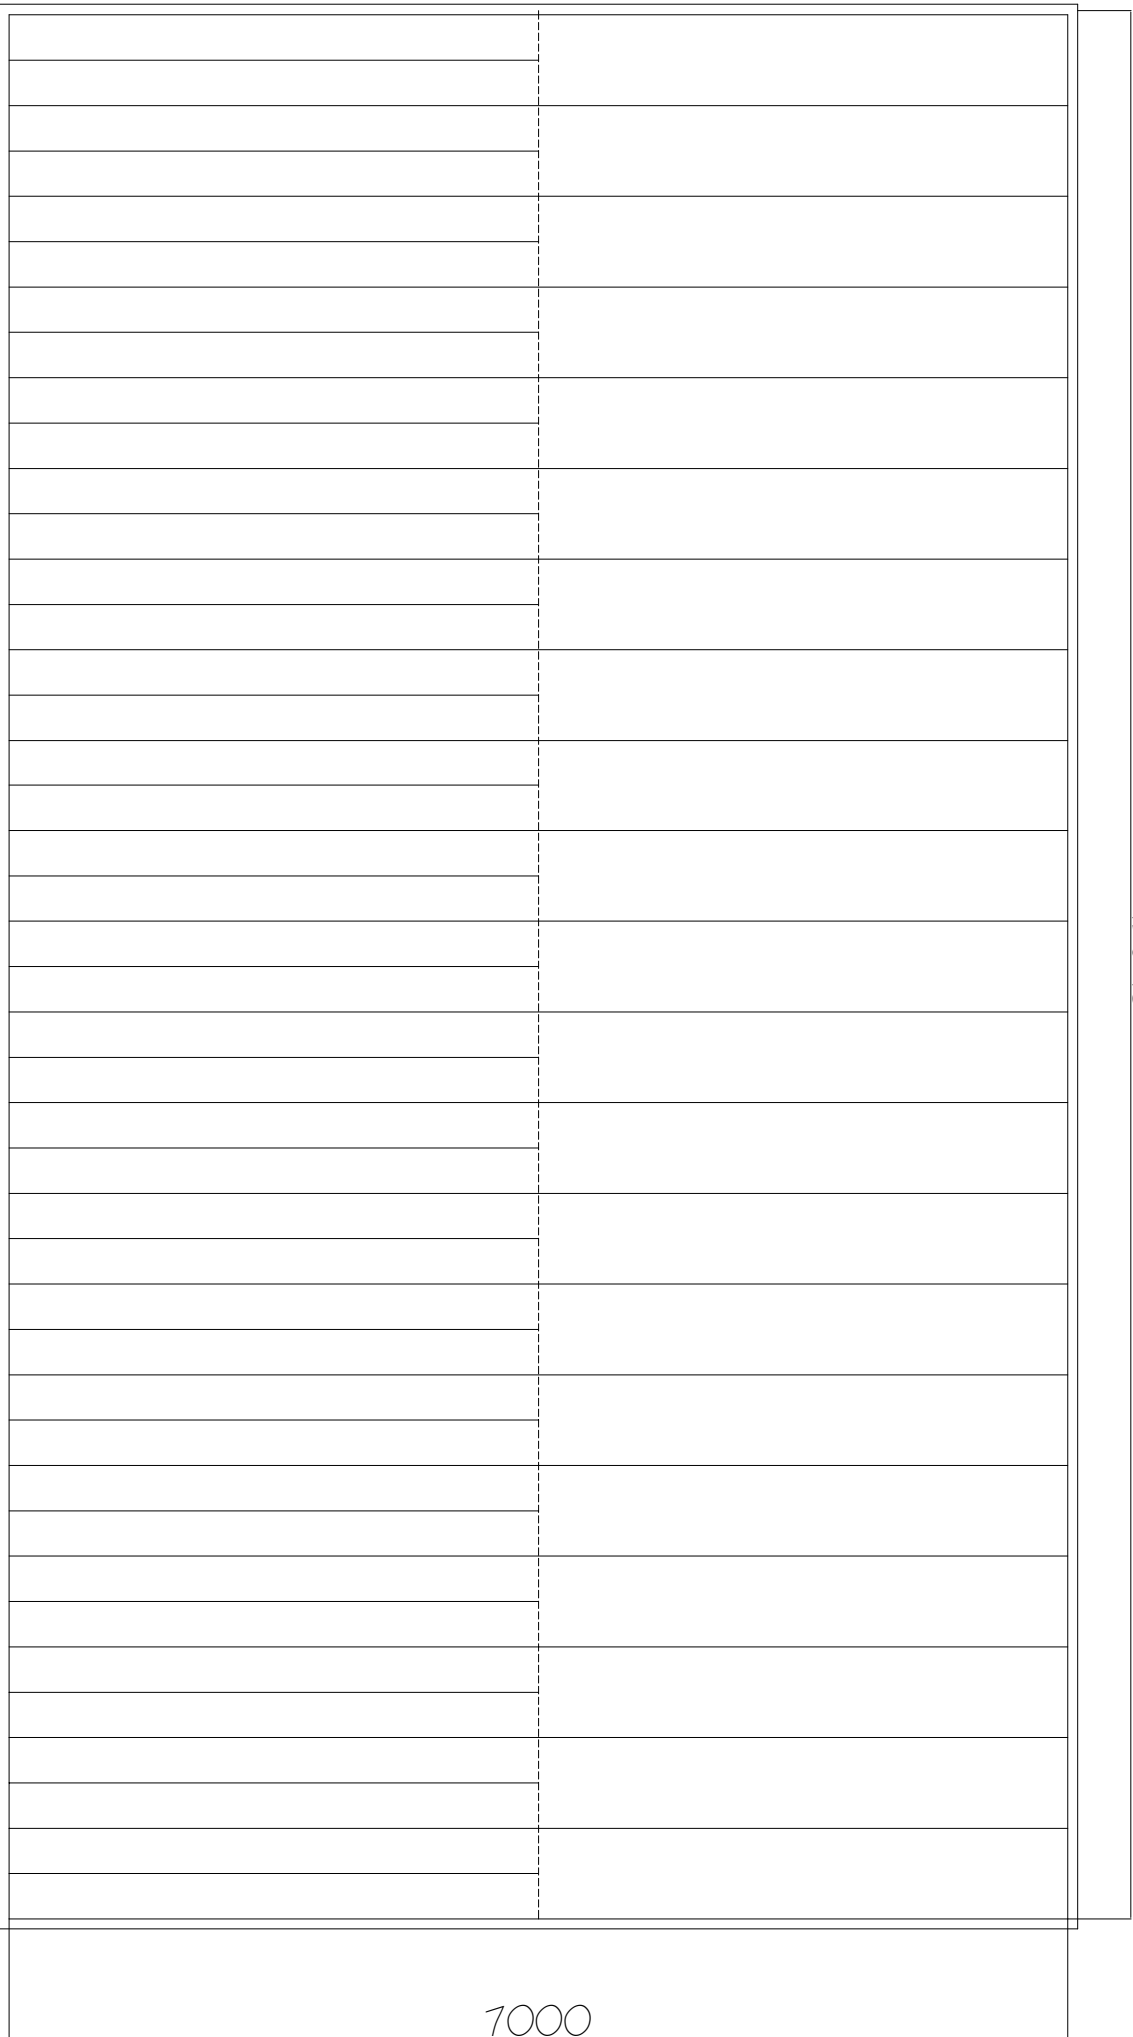

ROOF PLAN

1:50 SCALE

OUT BUILDING

PA-007

DEB ARCHITECTS LTD

VINE HOUSE PAXHILL LINDFIELD