



SOUTH ELEVATION

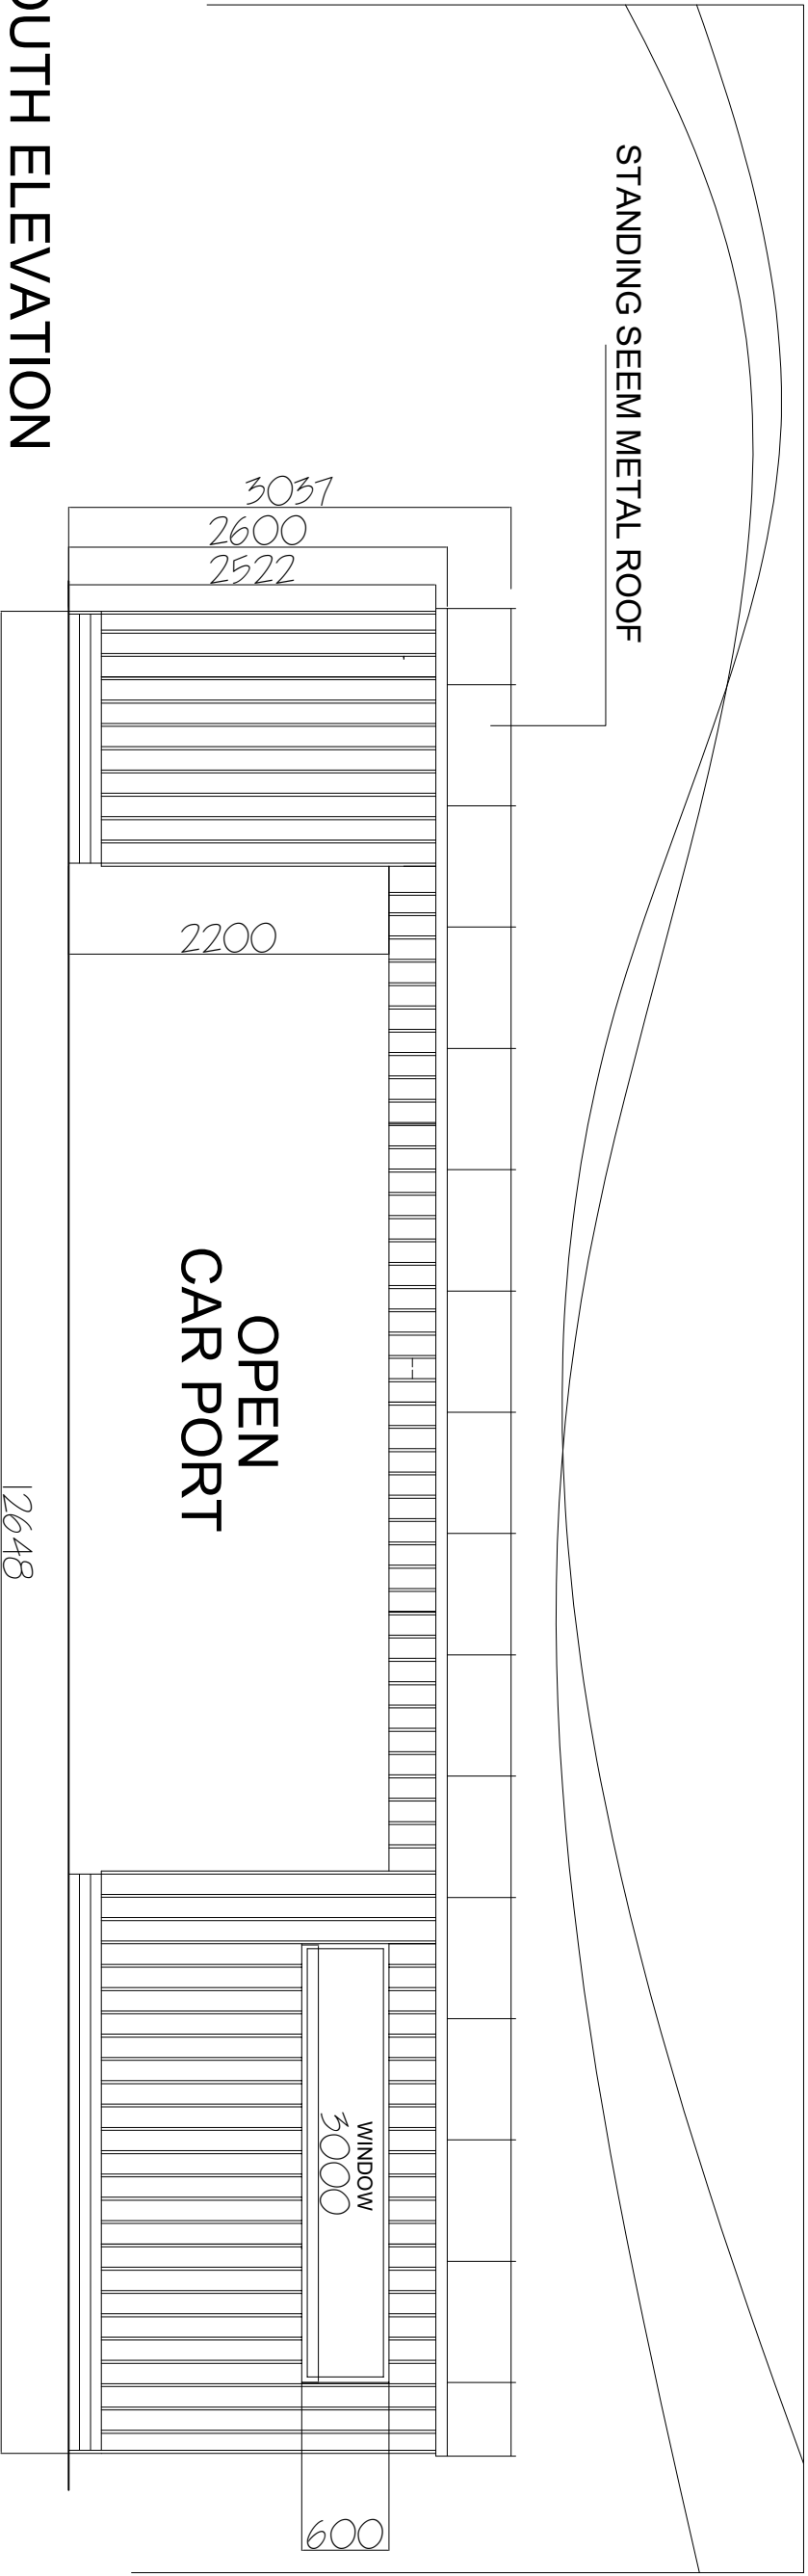

NORTH ELEVATION

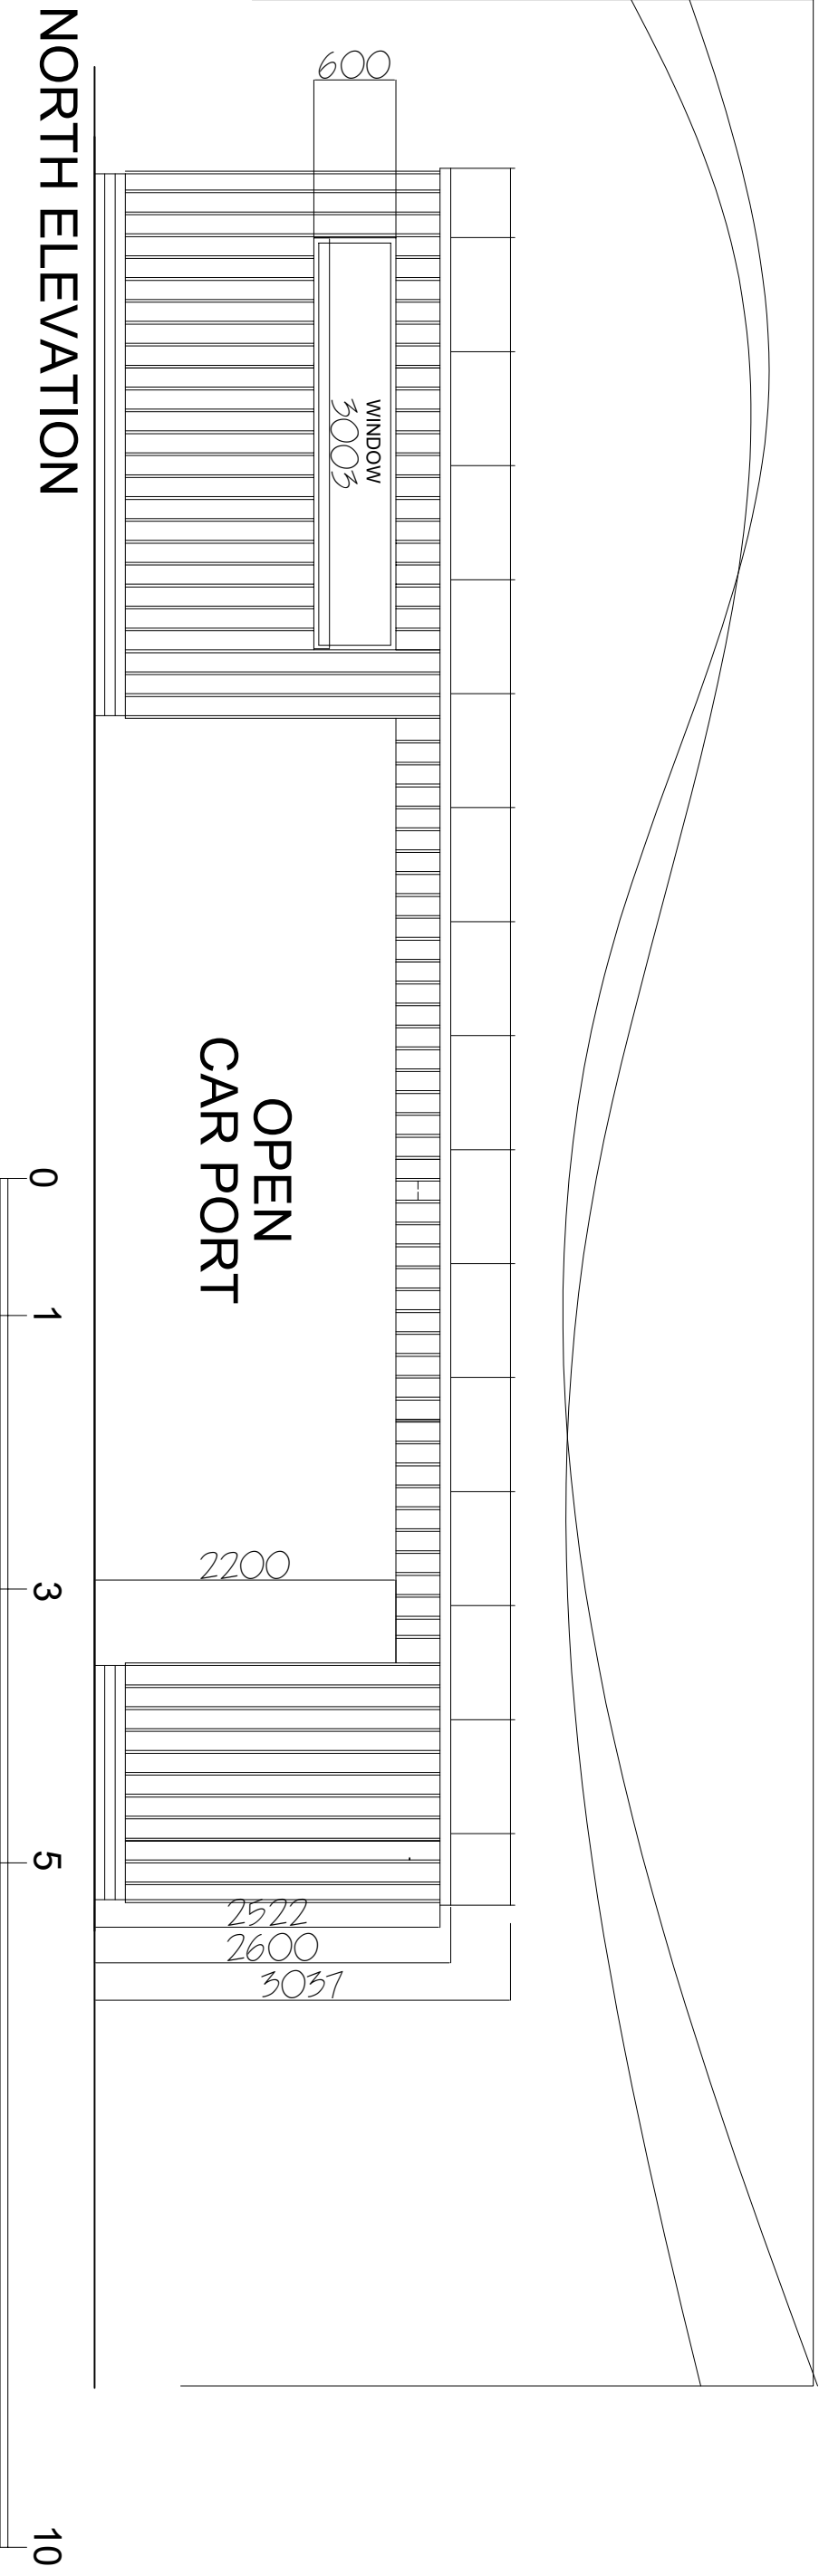

NORTH/ SOUTH ELEVATIONS

1:50 SCALE

OUT BUILDING PA-008-A

DEB ARCHITECTS LTD

VINE HOUSE PAXHILL LINDFIELD