



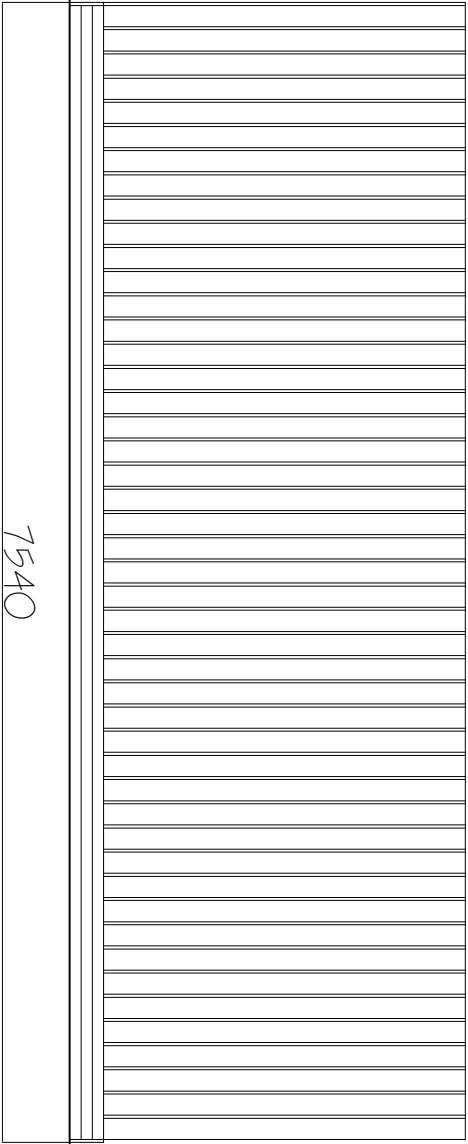


INNER EAST ELEVATION

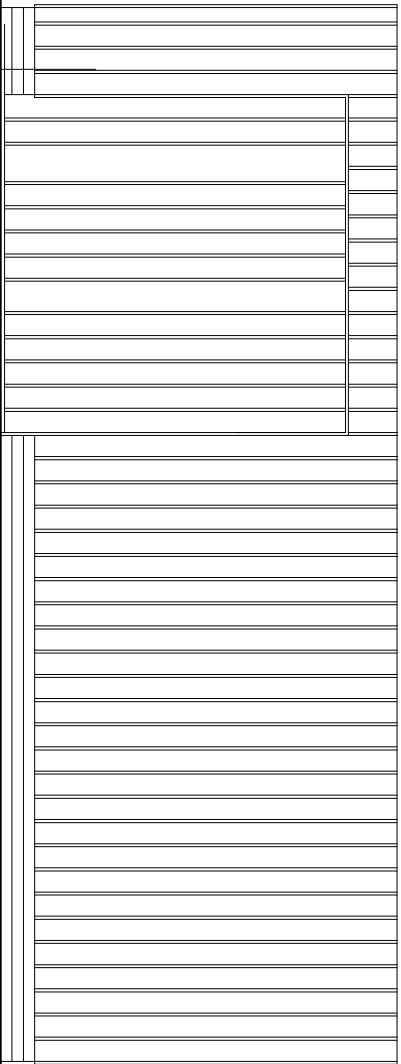

INNER WEST ELEVATION

BY-FOLDING DOORS
TO EQUIPMENT STORE

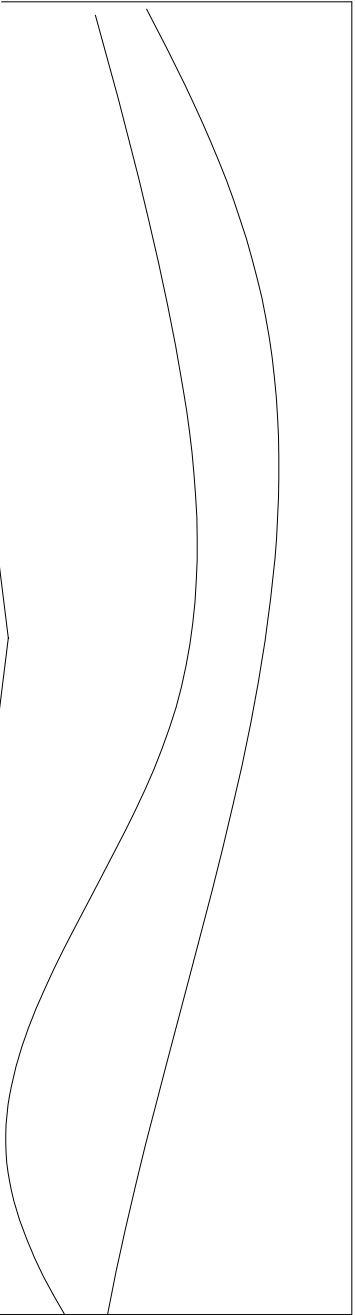

LOG STORE


BIN STORE

WEST ELEVATION



SLIDING DOOR
TO EQUIPMENT STORE

EAST ELEVATION

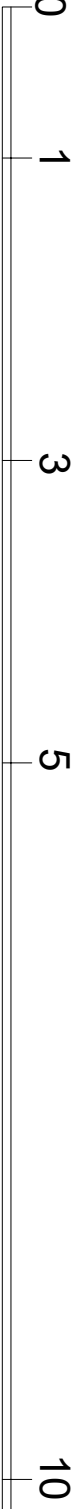

1:50 SCALE OUT BUILDING PA-009-A

EAST / WEST ELEVATION
DEB ARCHITECTS LTD
VINE HOUSE PAXHILL LINDFIELD