


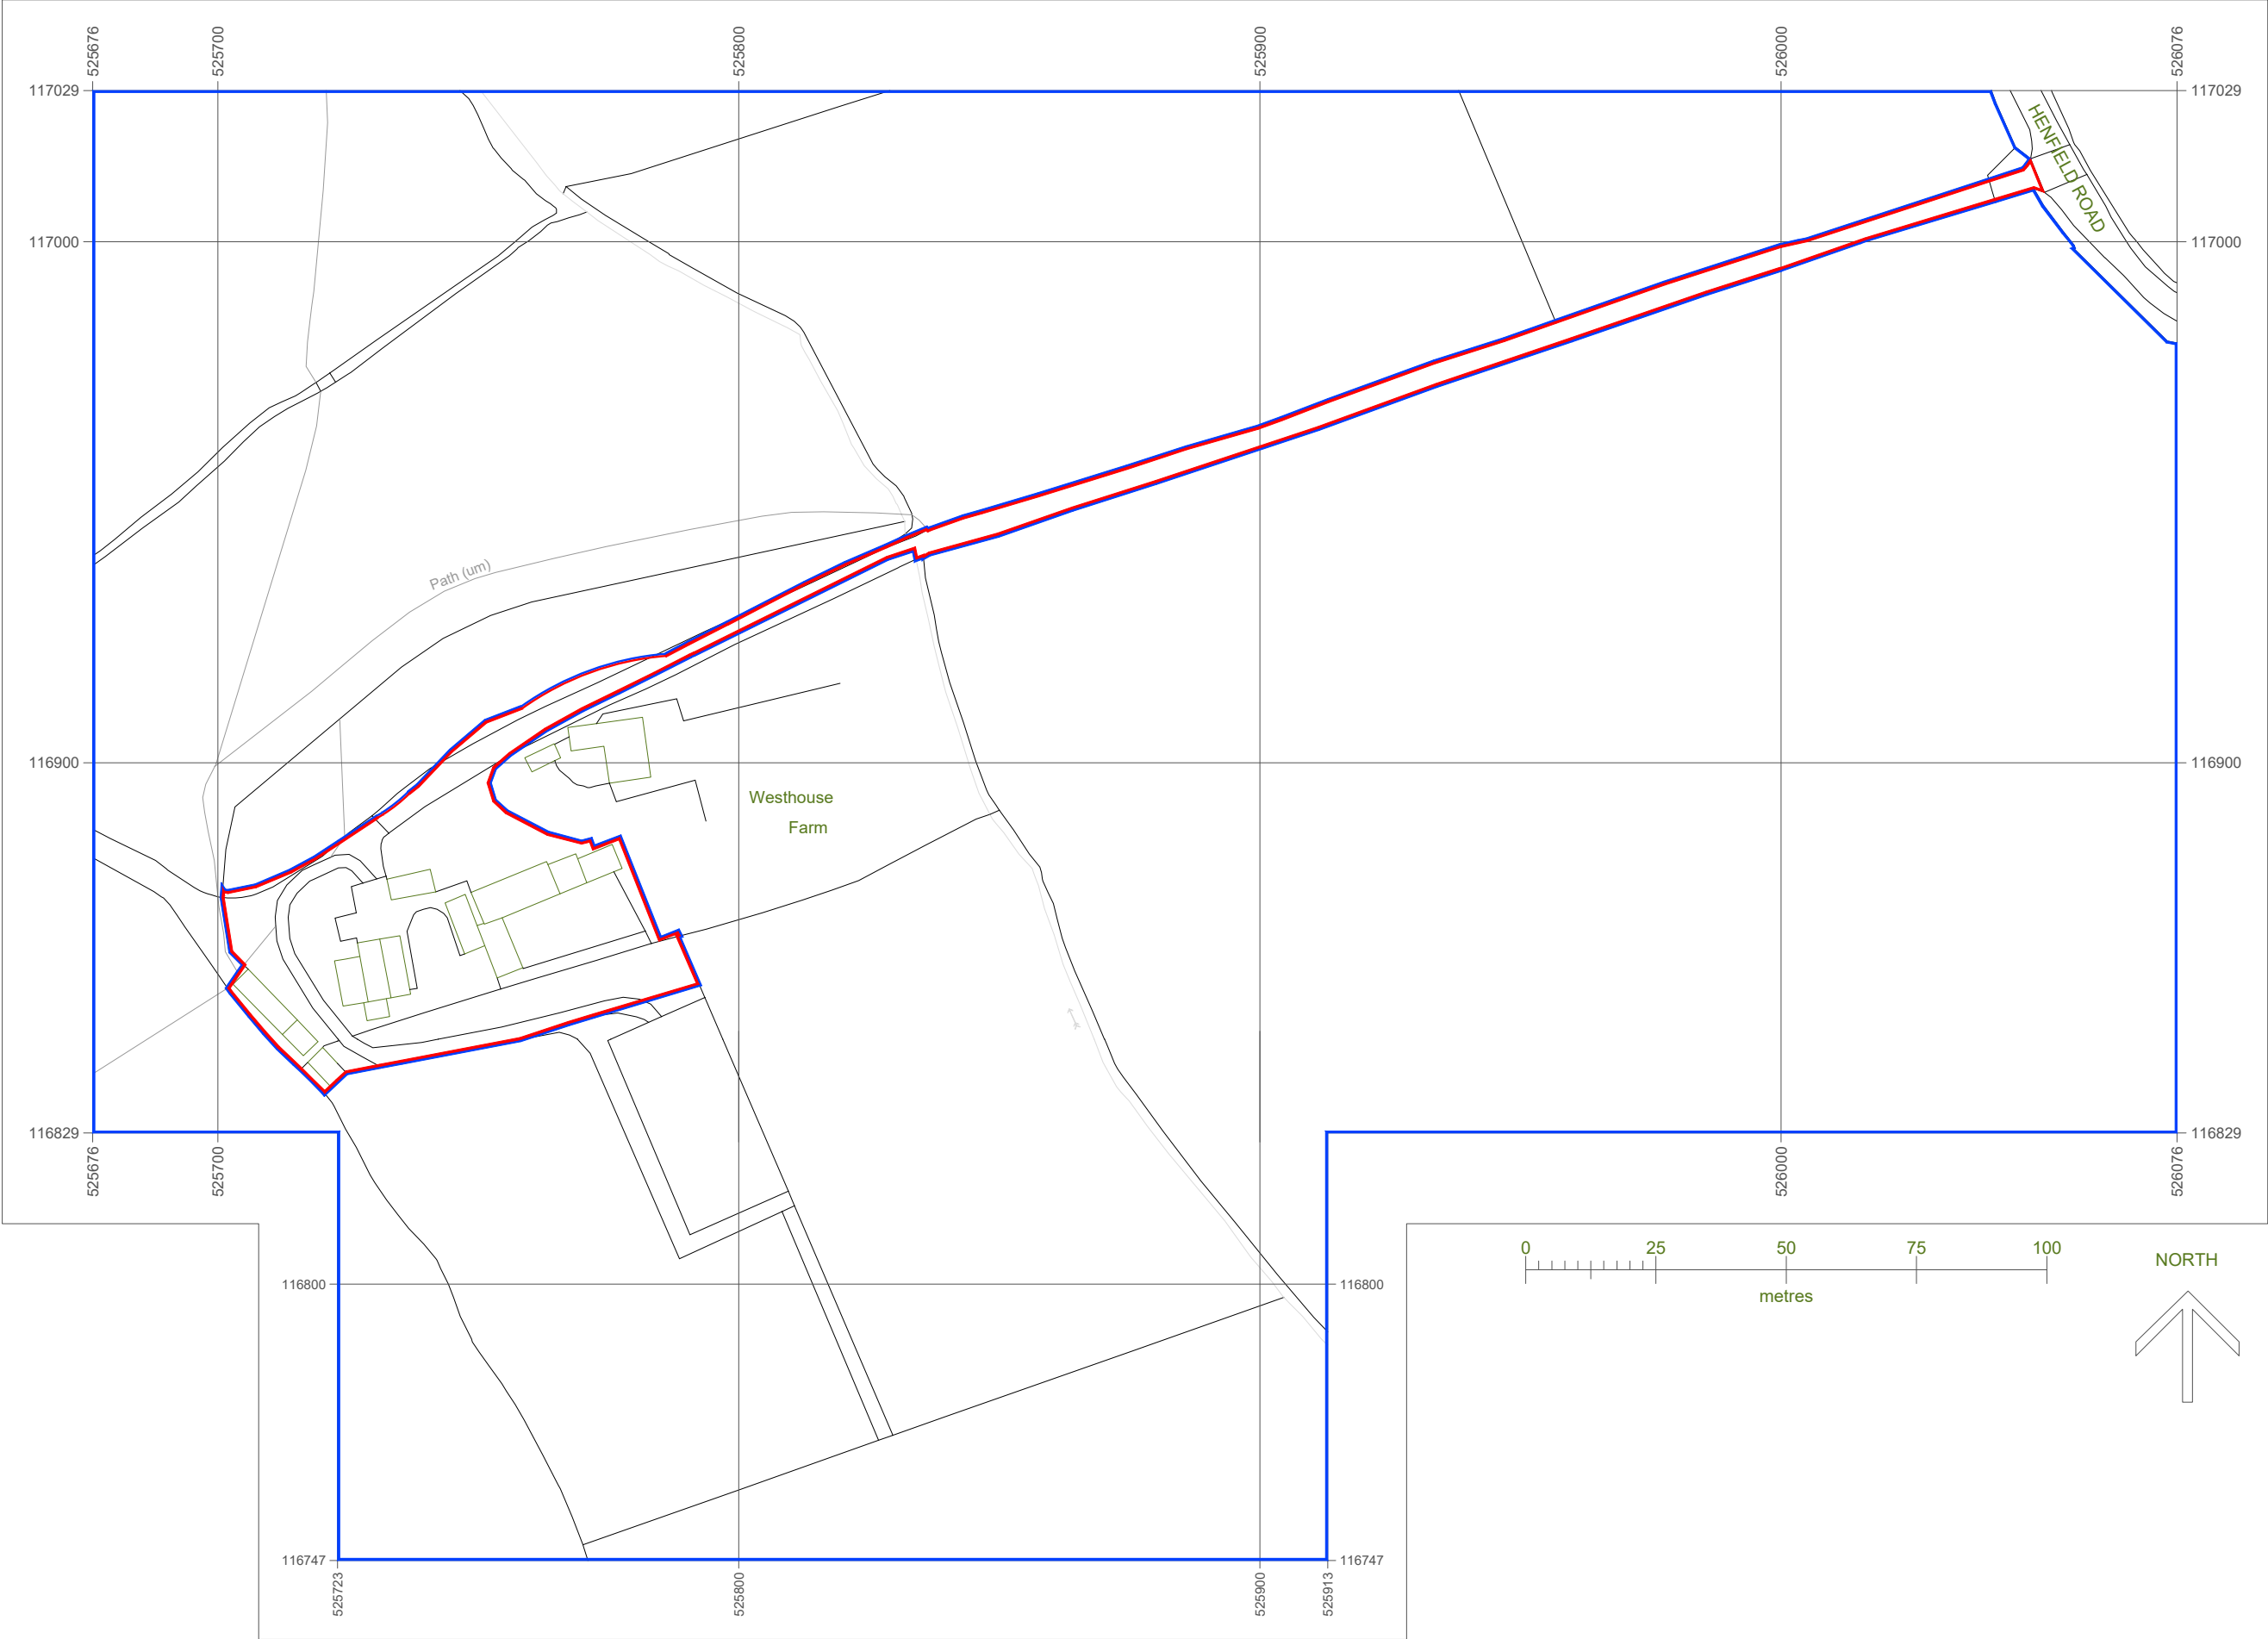

Serial number: 299595 + 319218

© Crown copyright and database right 2025
 Ordnance Survey licence AC0000848283
 Reproduction in whole or in part is prohibited
 without the prior permission of Ordnance Survey.

Location Plan

1:1250 | EXISTING

This drawing is the copyright of
 Manorwood Construction Ltd but may
 be used for planning purposes by the
 Local Authority without breach of
 copyright.

Do not scale from this drawing unless
 for Local Authority planning purposes.


All dimensions must be checked on
 site prior to commencement of works.

Construction (Design and
 Management) Regulations 2015

This drawing is intended for Planning
 purposes only and as such does not
 highlight residual design related health
 and safety risks.

This information can be provided on
 request; however, it is anticipated that
 the full extent of residual risks will be
 identified during the detailed Building
 Regulations or construction design
 Status and prior to construction works
 commencing on site.

All responsibilities and duties of
 Principle Designer as stated within the
 above regulations now revert to the
 client unless Manorwood are appointed
 to undertake Building Regulations or
 construction drawings.

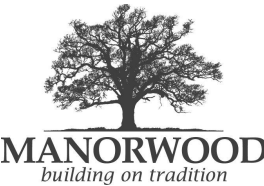

Suite 114
 26 The Hornet
 Chichester
 West Sussex
 PO19 7BB

tel: 01243 201 102
 email: enquiries@manorwood.co.uk
 web: www.manorwood.co.uk

Address

Westhouse Farm, Henfield Road,
 Albourne, Hassocks, West
 Sussex, BN6 9DE

Drawing No. 2412WE_R2_000

Scale @ A3 1:1250

Job No. 2412WE_R2

Drawn By MD

Checked By BK

Drawn On 27.11.2025

Issued On 27.11.2025

Status Existing

Drawing Location Plan

Submission Planning

Application Area: 4770 m²

