


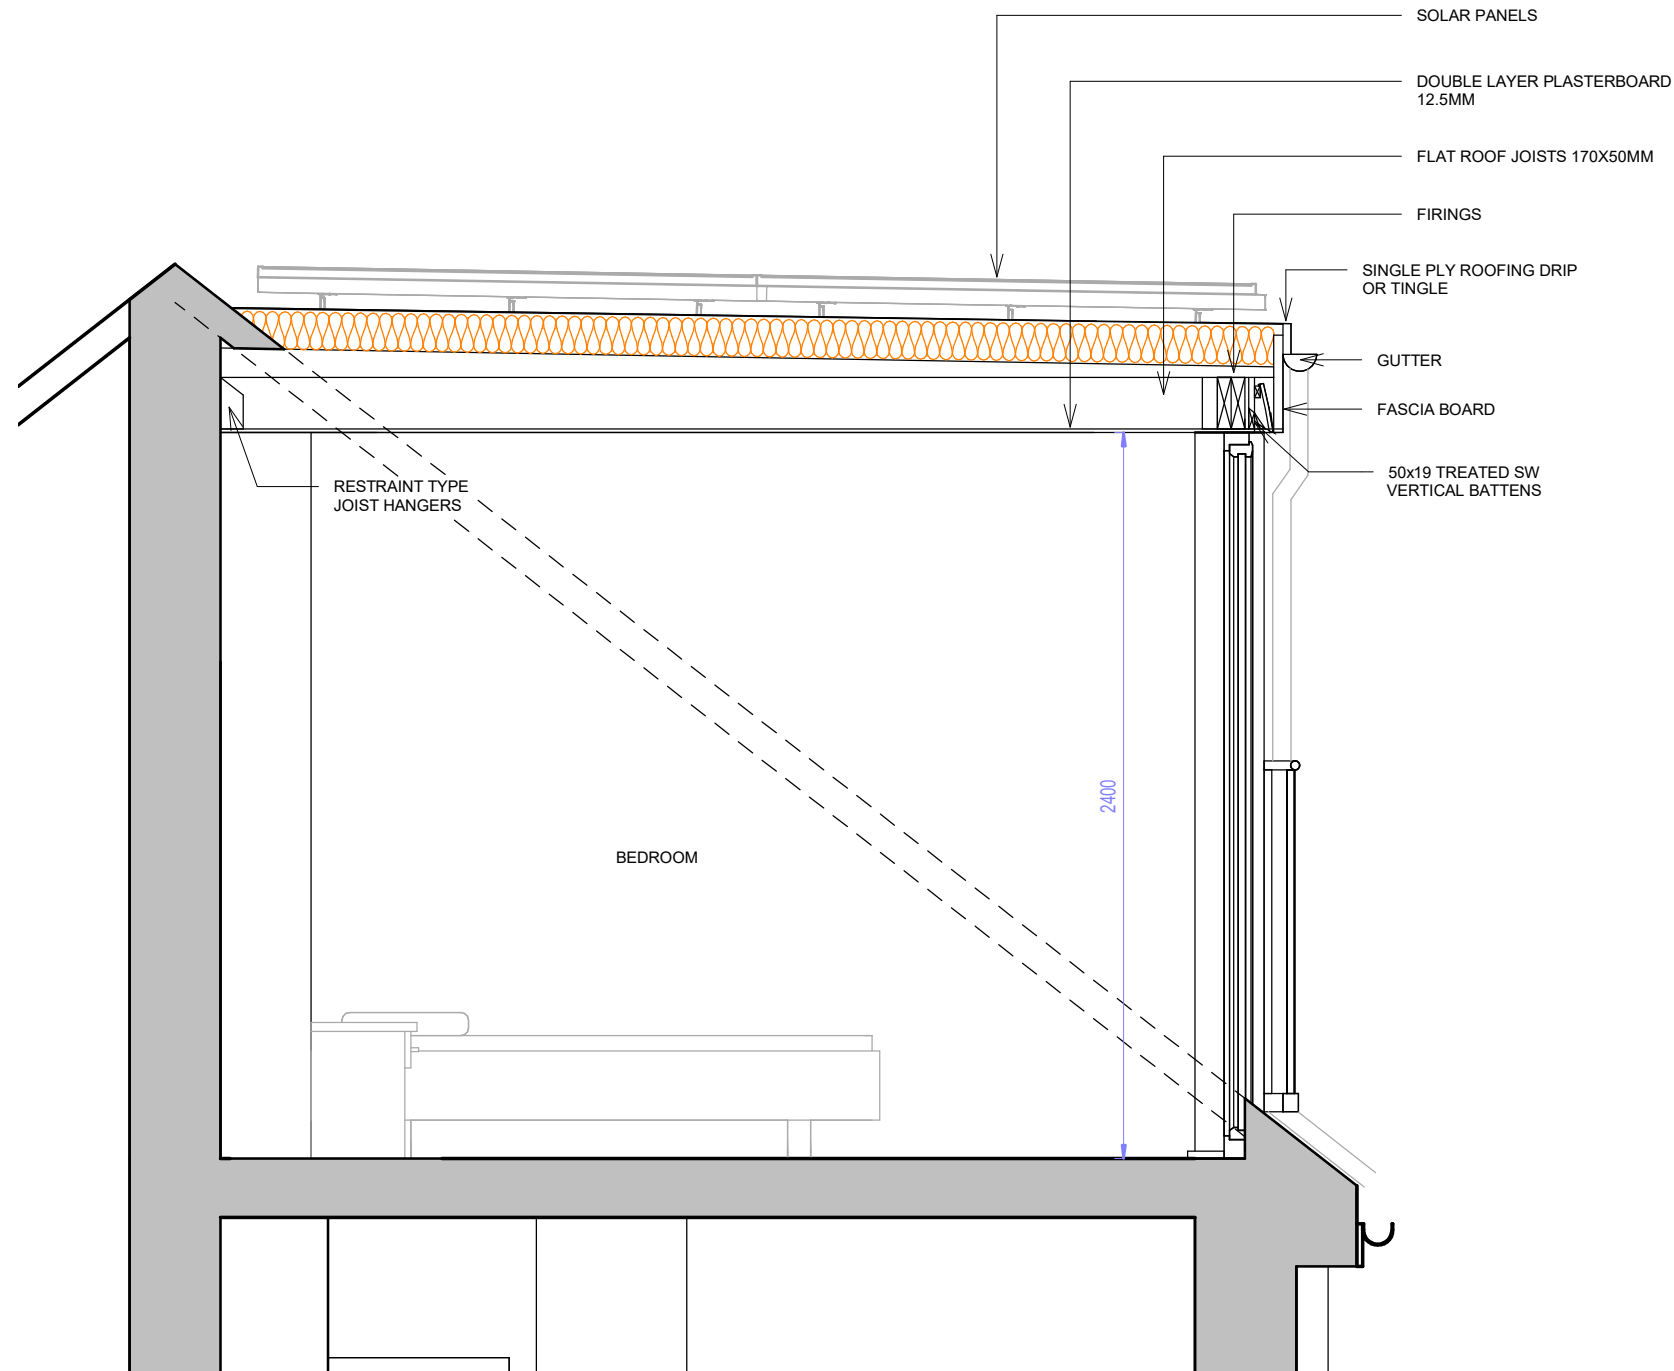

PROPOSED SECTION

ALL DIMS IN MILLIMETERS UNLESS NOTED OTHERWISE
DO NOT SCALE EXCEPT FOR PLANNING PURPOSES
IF IN DOUBT - ASK

THIS DRAWING IS CONFIDENTIAL AND IS THE PROPERTY OF
KEENAN PROJECT DESIGNS LTD
© COPYRIGHT

KEENAN
PROJECT
DESIGNS

KEENAN PROJECT DESIGNS

08002335787
INFO@KEENANPROJECTDESIGNS.COM
WWW.KEENANPROJECTDESIGN.COM

CLIENT:
Tom Hickson

ADDRESS:
Abercorn, Cranston road, East Grinstead, RH193HQ

DATE:
10/12/24

PROJECT LEAD:
Luke Keenan

DRAWN BY:
Ugwu Kingsley

DRAWING NO:
2866-9

SCALE:
1:25@A3

REV:
C