


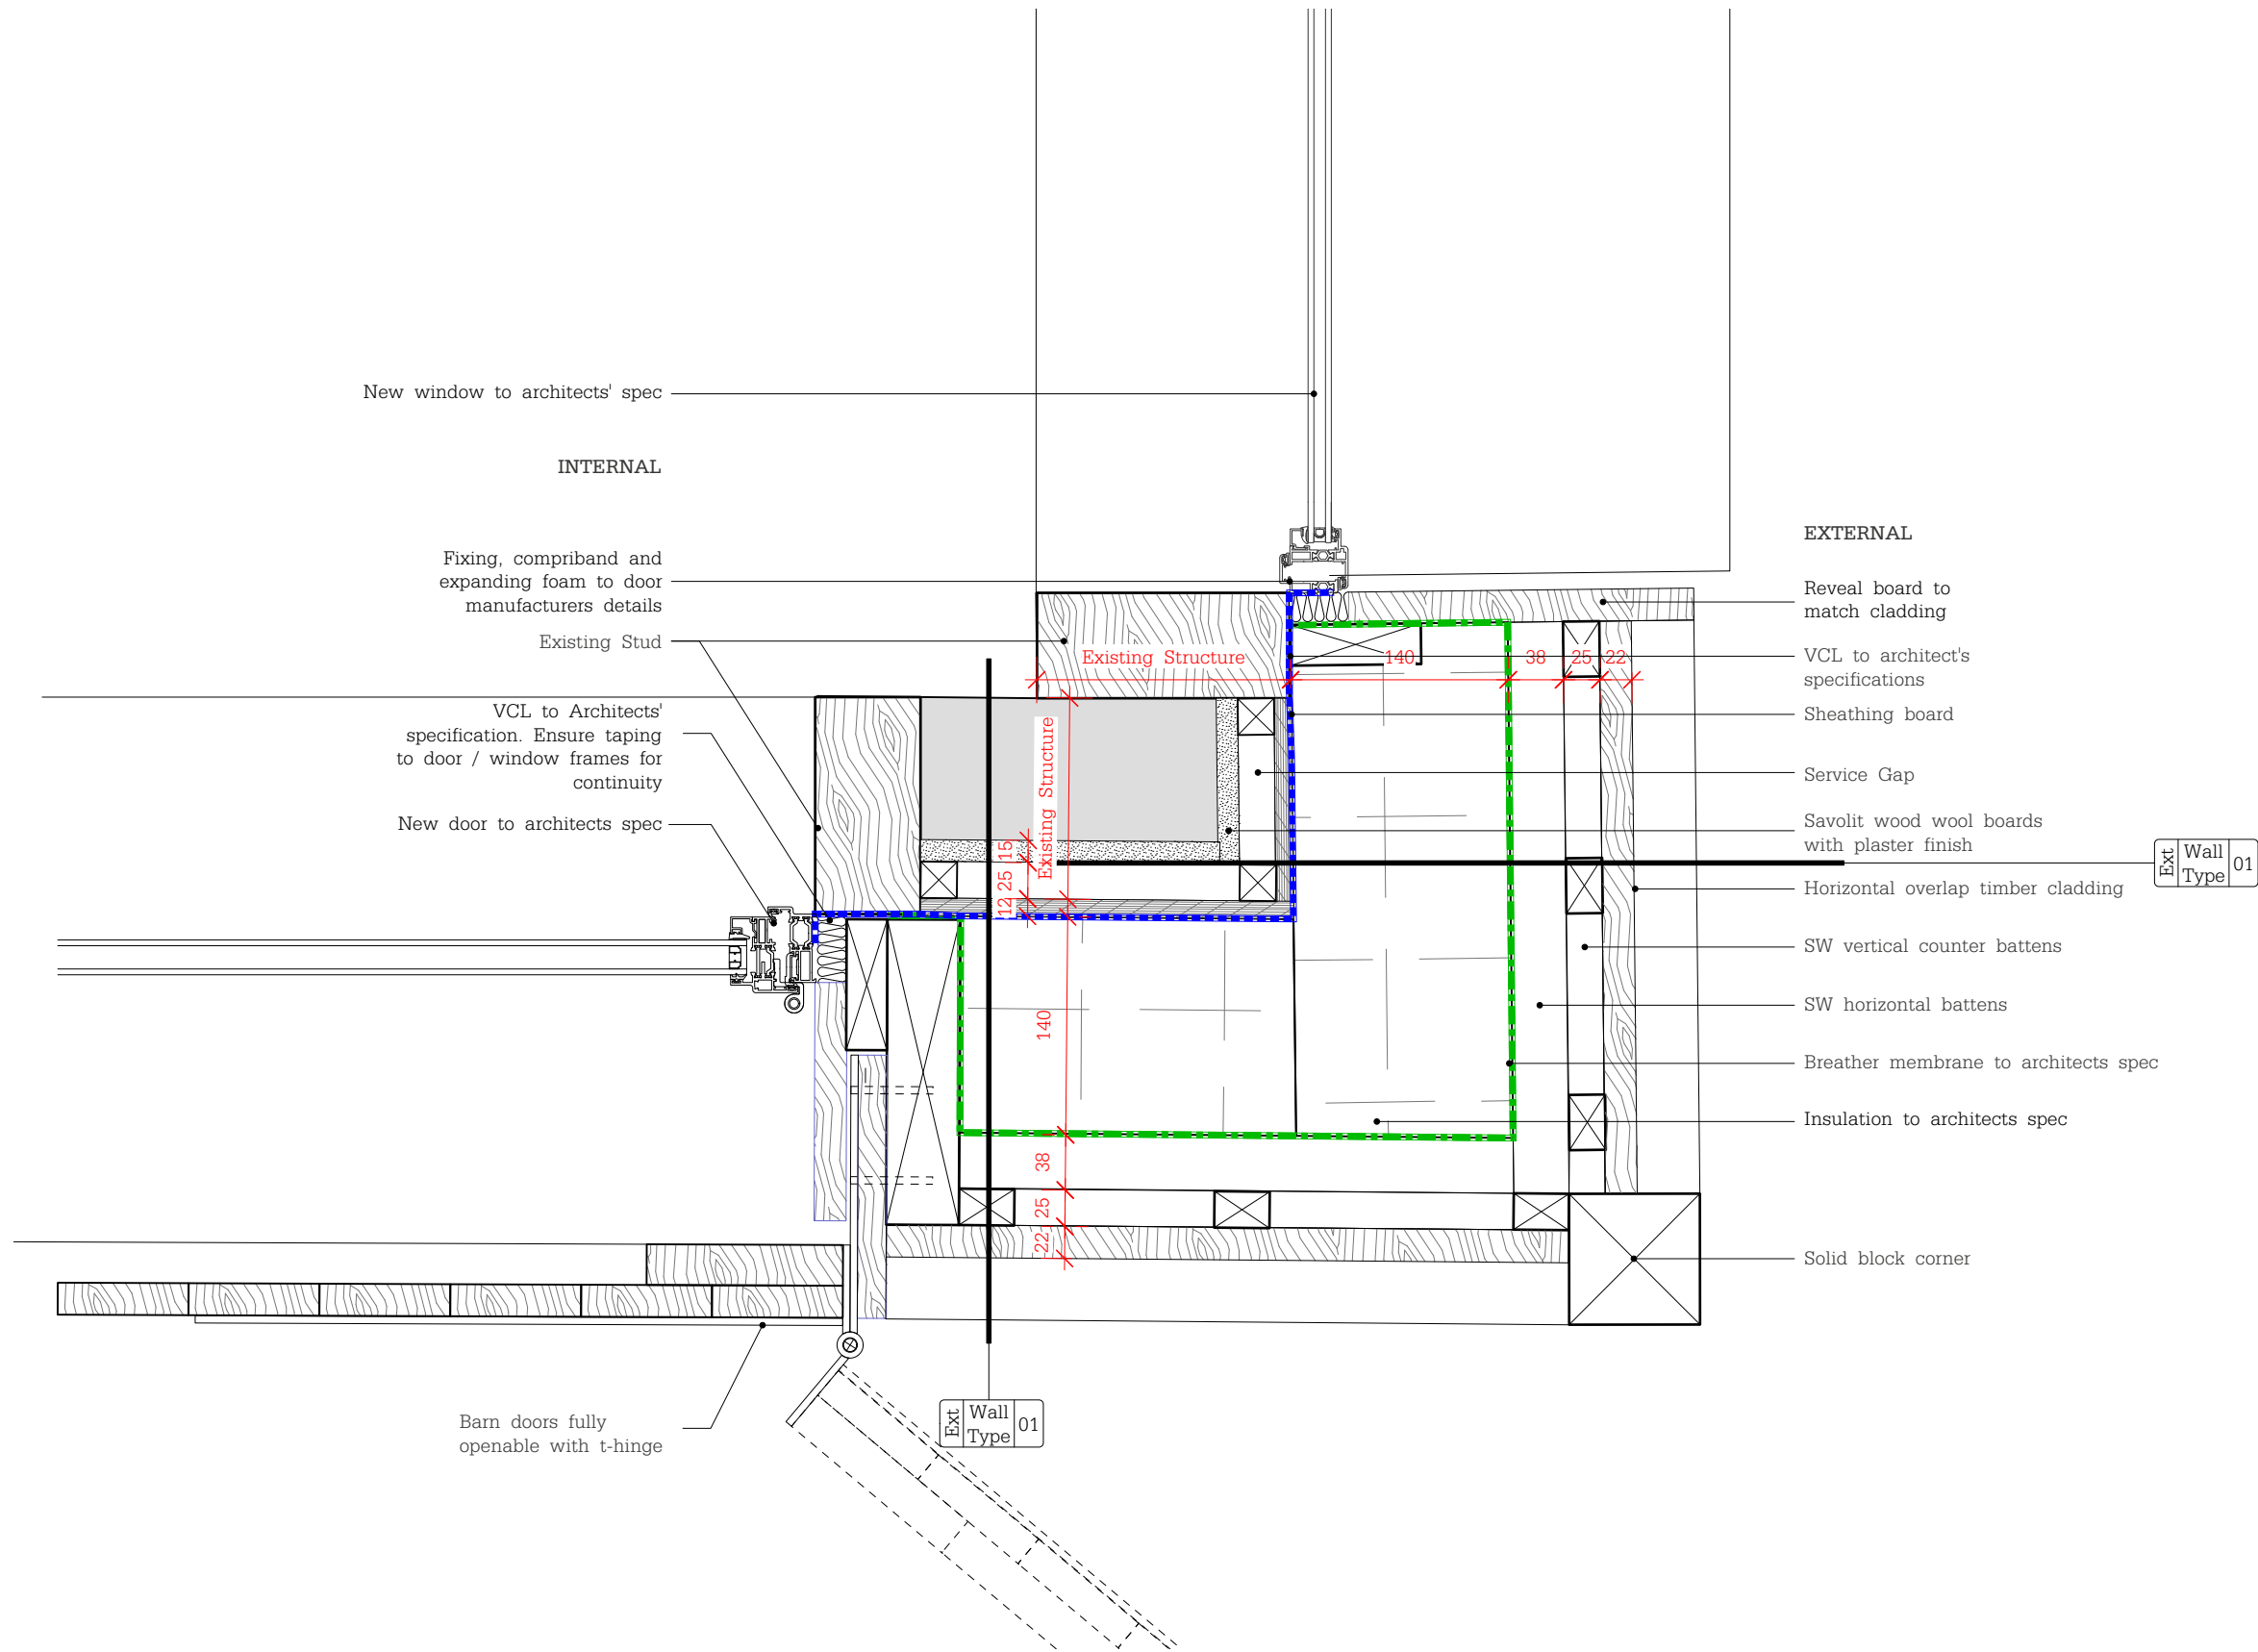

© All rights reserved
All dimensions to be checked on site

Lewes Office
Cooksbridge Station House - Cooksbridge - Nr. Lewes
East Sussex - BN8 4SW

+44 (0)1273 400319
info@bakerbrown.studio
bakerbrown.studio

Notes:

 Breather Membrane

 DPM/ DPC/ Weatherproofing Membrane

 Vapour Control Layer



Rev	Date	Description	Drwn	Chkd
-----	------	-------------	------	------

BakerBrown

Job Name				Status		
Brook Farm				Planning		
Drawing Title						
Detail Plan_North East Corner						
Drawn	Checked	Date	Scale@A3	Job No.	Drawing Number	Rev
LF	BB	June 25	1:5	1490	BB_DD_1003	