


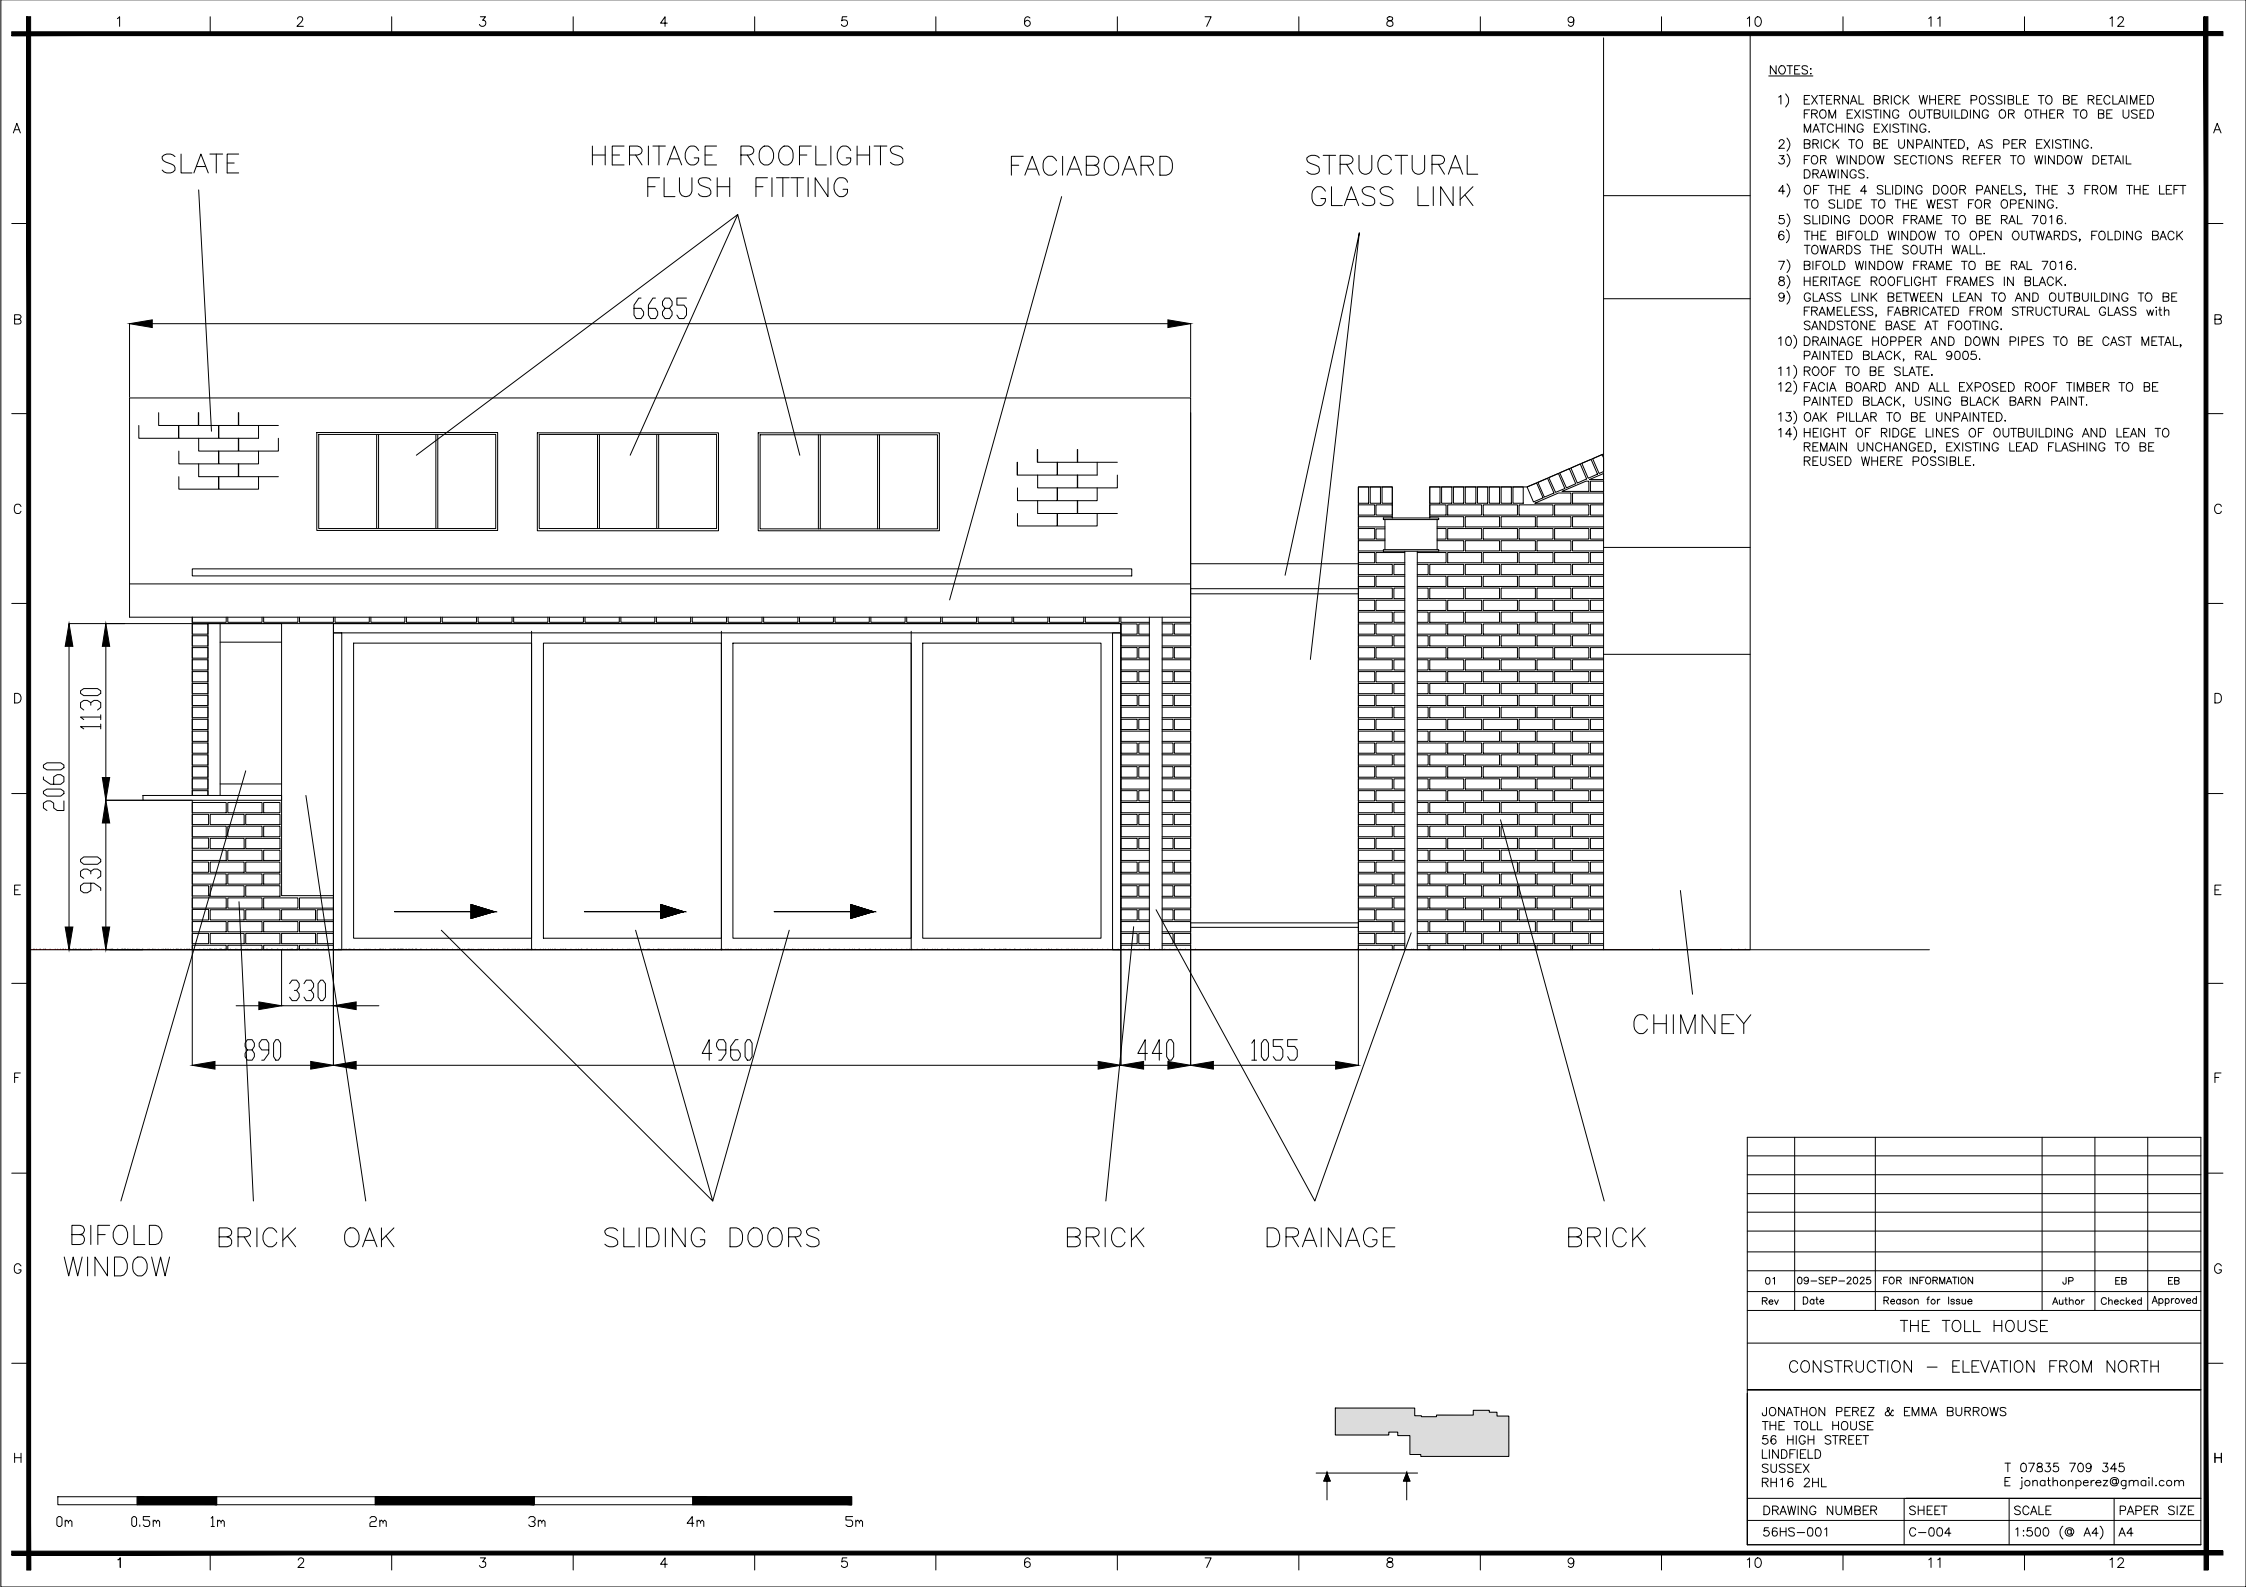

- NOTES:
- 1) EXTERNAL BRICK WHERE POSSIBLE TO BE RECLAIMED FROM EXISTING OUTBUILDING OR OTHER TO BE USED MATCHING EXISTING.
 - 2) BRICK TO BE UNPAINTED, AS PER EXISTING.
 - 3) FOR WINDOW SECTIONS REFER TO WINDOW DETAIL DRAWINGS.
 - 4) OF THE 4 SLIDING DOOR PANELS, THE 3 FROM THE LEFT TO SLIDE TO THE WEST FOR OPENING.
 - 5) SLIDING DOOR FRAME TO BE RAL 7016.
 - 6) THE BIFOLD WINDOW TO OPEN OUTWARDS, FOLDING BACK TOWARDS THE SOUTH WALL.
 - 7) BIFOLD WINDOW FRAME TO BE RAL 7016.
 - 8) HERITAGE ROOFLIGHT FRAMES IN BLACK.
 - 9) GLASS LINK BETWEEN LEAN TO AND OUTBUILDING TO BE FRAMELESS, FABRICATED FROM STRUCTURAL GLASS with SANDSTONE BASE AT FOOTING.
 - 10) DRAINAGE HOPPER AND DOWN PIPES TO BE CAST METAL, PAINTED BLACK, RAL 9005.
 - 11) ROOF TO BE SLATE.
 - 12) FACIA BOARD AND ALL EXPOSED ROOF TIMBER TO BE PAINTED BLACK, USING BLACK BARN PAINT.
 - 13) OAK PILLAR TO BE UNPAINTED.
 - 14) HEIGHT OF RIDGE LINES OF OUTBUILDING AND LEAN TO REMAIN UNCHANGED, EXISTING LEAD FLASHING TO BE REUSED WHERE POSSIBLE.

01	09-SEP-2025	FOR INFORMATION	JP	EB	EB
Rev	Date	Reason for Issue	Author	Checked	Approved
THE TOLL HOUSE					
CONSTRUCTION – ELEVATION FROM NORTH					
JONATHON PEREZ & EMMA BURROWS					
THE TOLL HOUSE					
56 HIGH STREET					
LINDFIELD					
SUSSEX					
RH16 2HL					
			T 07835 709 345		
			E jonathonperez@gmail.com		
DRAWING NUMBER		SHEET		SCALE	PAPER SIZE
56HS-001		C-004		1:500 (Ⓔ A4)	A4