


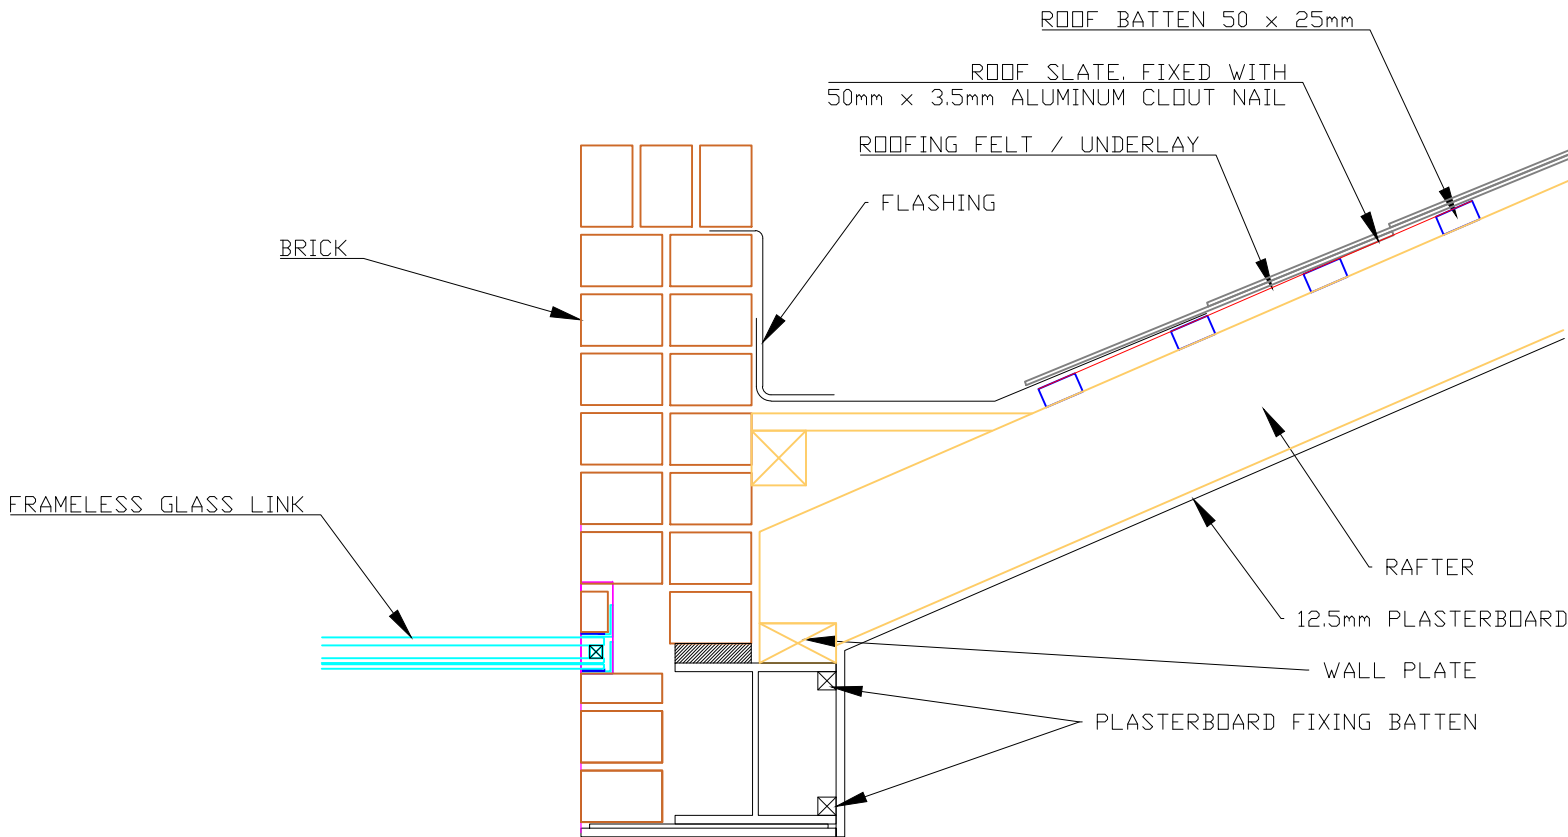


NOTES:

- 1) EXTERNAL BRICK WHERE POSSIBLE TO BE RECLAIMED FROM EXISTING OUTBUILDING OR OTHER TO BE USED MATCHING EXISTING.
- 2) BRICK TO BE UNPAINTED, AS PER EXISTING.
- 3) FOR WINDOW SECTIONS REFER TO WINDOW DETAIL DRAWINGS.
- 4) ROOF TO BE SLATE.
- 5) HEIGHT OF RIDGE LINES OF OUTBUILDING AND LEAN TO REMAIN UNCHANGED, EXISTING LEAD FLASHING TO BE REUSED WHERE POSSIBLE.

RAFTERS:

- 1) SIZE: 50mm x 170mm C24
- 2) SPACED 400mm CENTER TO CENTER
- 3) RAFTERS TO BE DOUBLED UP EITHER SIDE OF SKY LIGHTS

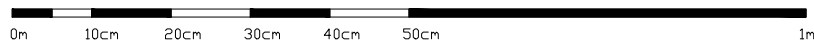

01	11-OCT-2025	FOR INFORMATION	JP	EB	EB
Rev	Date	Reason for Issue	Author	Checked	Approved
THE TOLL HOUSE					
CONSTRUCTION - SECTION					
LEAN-TO EAVES					
JONATHON PEREZ & EMMA BURROWS					
THE TOLL HOUSE					
56 HIGH STREET					
LINDFIELD					
SUSSEX					
RH16 2HL					
			T 07835 709 345		
			E jonathonperez@gmail.com		
DRAWING NUMBER		SHEET		SCALE	
56HS-001		C-038		1:10 (@ A4)	
				PAPER SIZE	
				A4	