


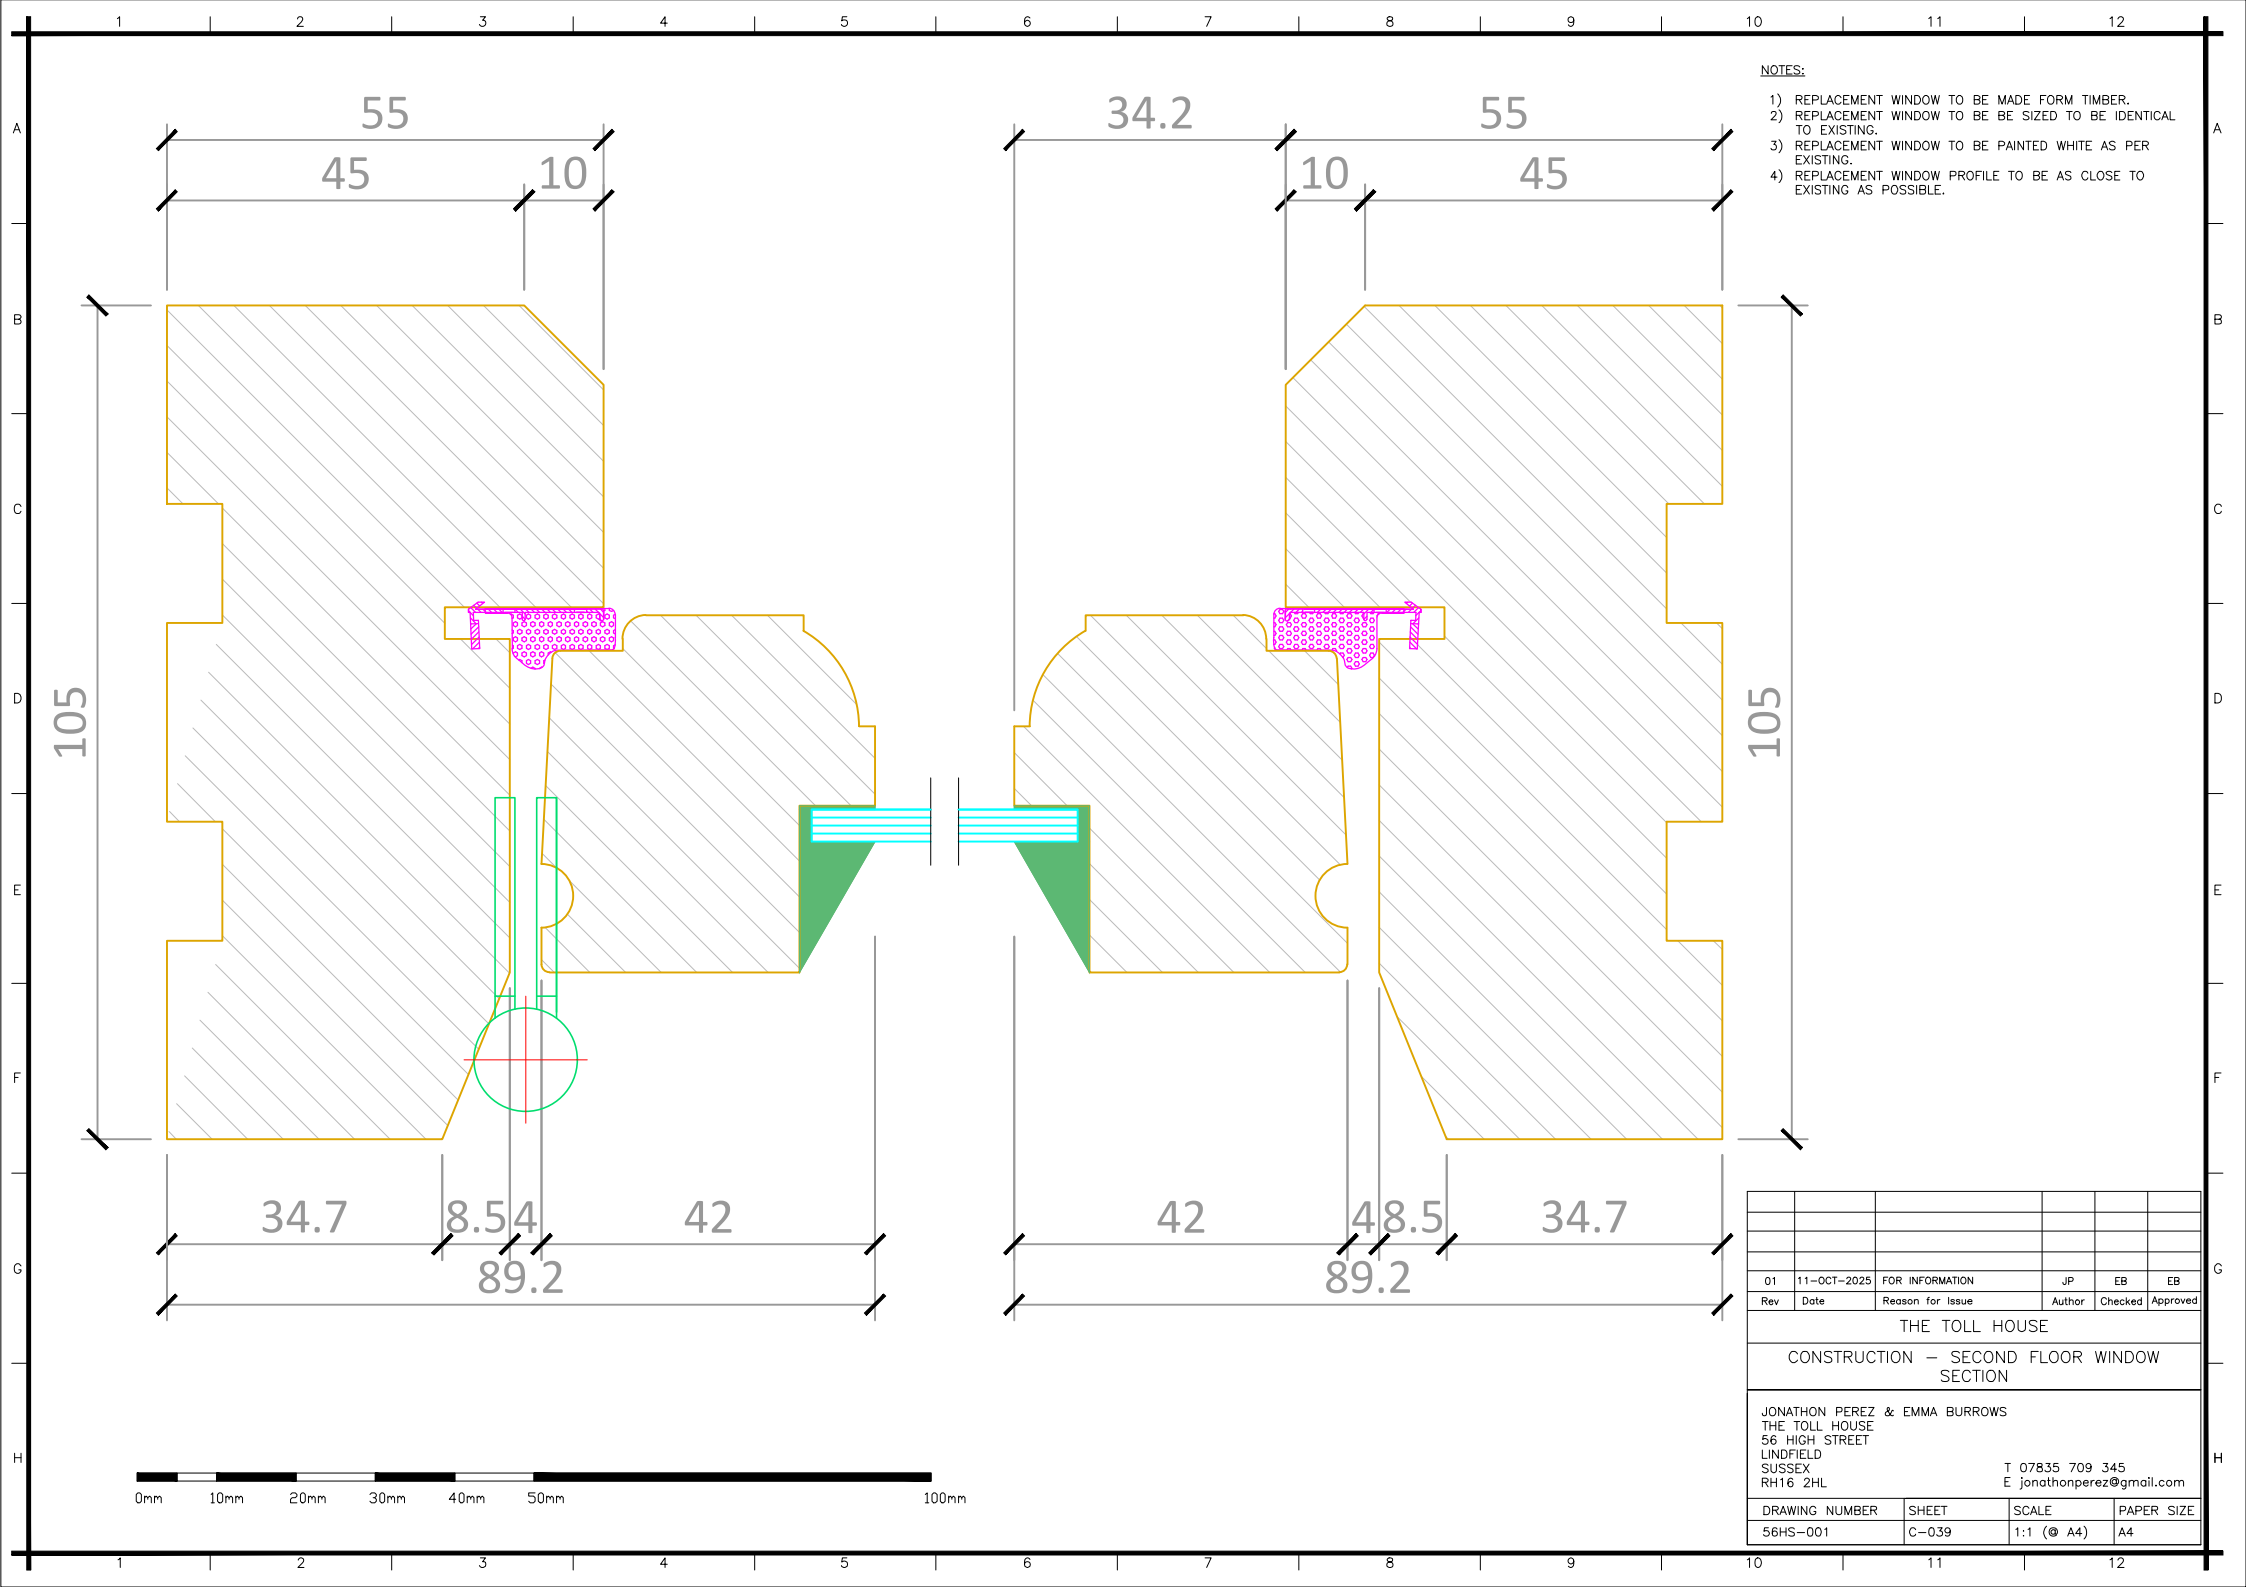

- NOTES:
- 1) REPLACEMENT WINDOW TO BE MADE FORM TIMBER.
 - 2) REPLACEMENT WINDOW TO BE BE SIZED TO BE IDENTICAL TO EXISTING.
 - 3) REPLACEMENT WINDOW TO BE PAINTED WHITE AS PER EXISTING.
 - 4) REPLACEMENT WINDOW PROFILE TO BE AS CLOSE TO EXISTING AS POSSIBLE.

01	11-OCT-2025	FOR INFORMATION	JP	EB	EB
Rev	Date	Reason for Issue	Author	Checked	Approved
THE TOLL HOUSE					
CONSTRUCTION — SECOND FLOOR WINDOW SECTION					
JONATHON PEREZ & EMMA BURROWS THE TOLL HOUSE 56 HIGH STREET LINDFIELD SUSSEX RH16 2HL					
T 07835 709 345 E jonathonperez@gmail.com					
DRAWING NUMBER		SHEET		SCALE	
56HS-001		C-039		1:1 (@ A4)	
				PAPER SIZE	
				A4	