



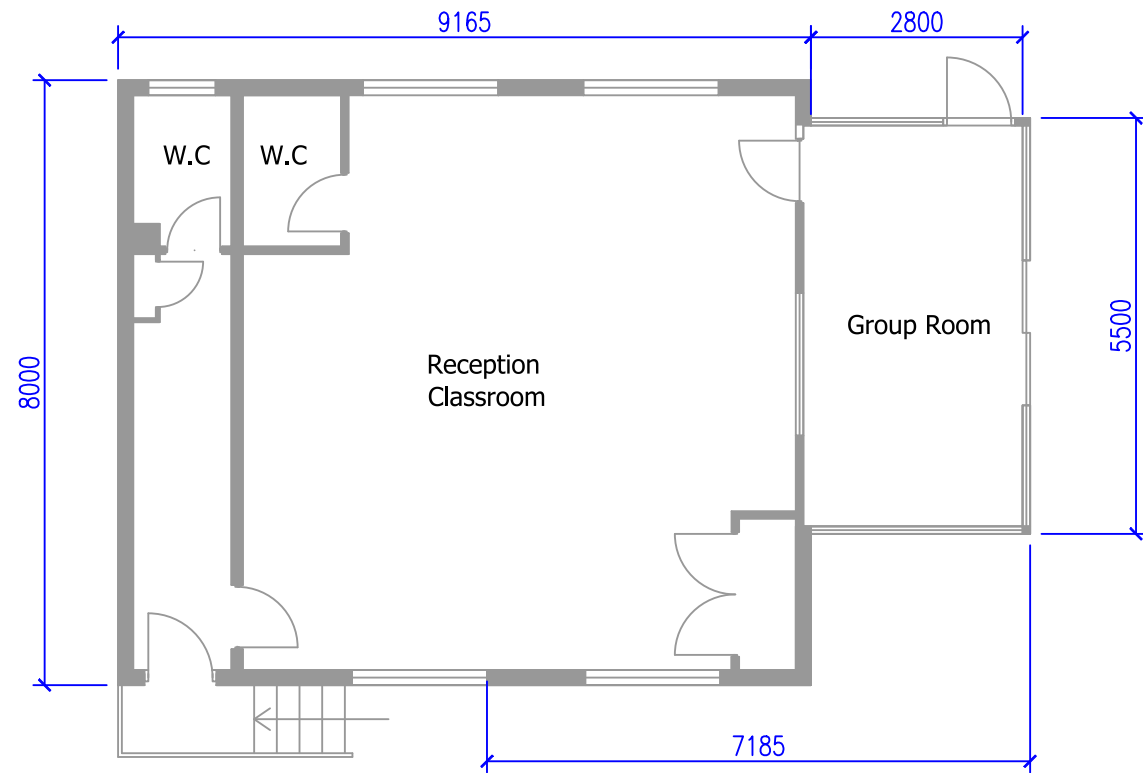

Classroom Plan
Scale 1:100

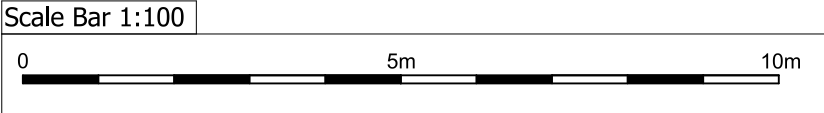

Notes:



This drawing is for submission to the Local Planning Authority.

Blackthorns Community
Primary Academy,
Blackthorns Close,
Linfield, West Sussex
RH16 2UA

Existing Plans

Project number	241014B
Date	23/07/25
Drawn by	KN
Checked by	DN
241014B/E/1	
Scale	1:100 @ A3

The Farmhouse, Brook
Way, Hastings,
TN35 4NN

Cripps Cottage,
Lewes Road, Hassocks
BN6 8RH

Clarion
CHARTERED SURVEYORS

*This drawing remains the property of Clarion Chartered Surveyors.
Copying and un-authorised distribution is strictly forbidden without
prior written consent.*