


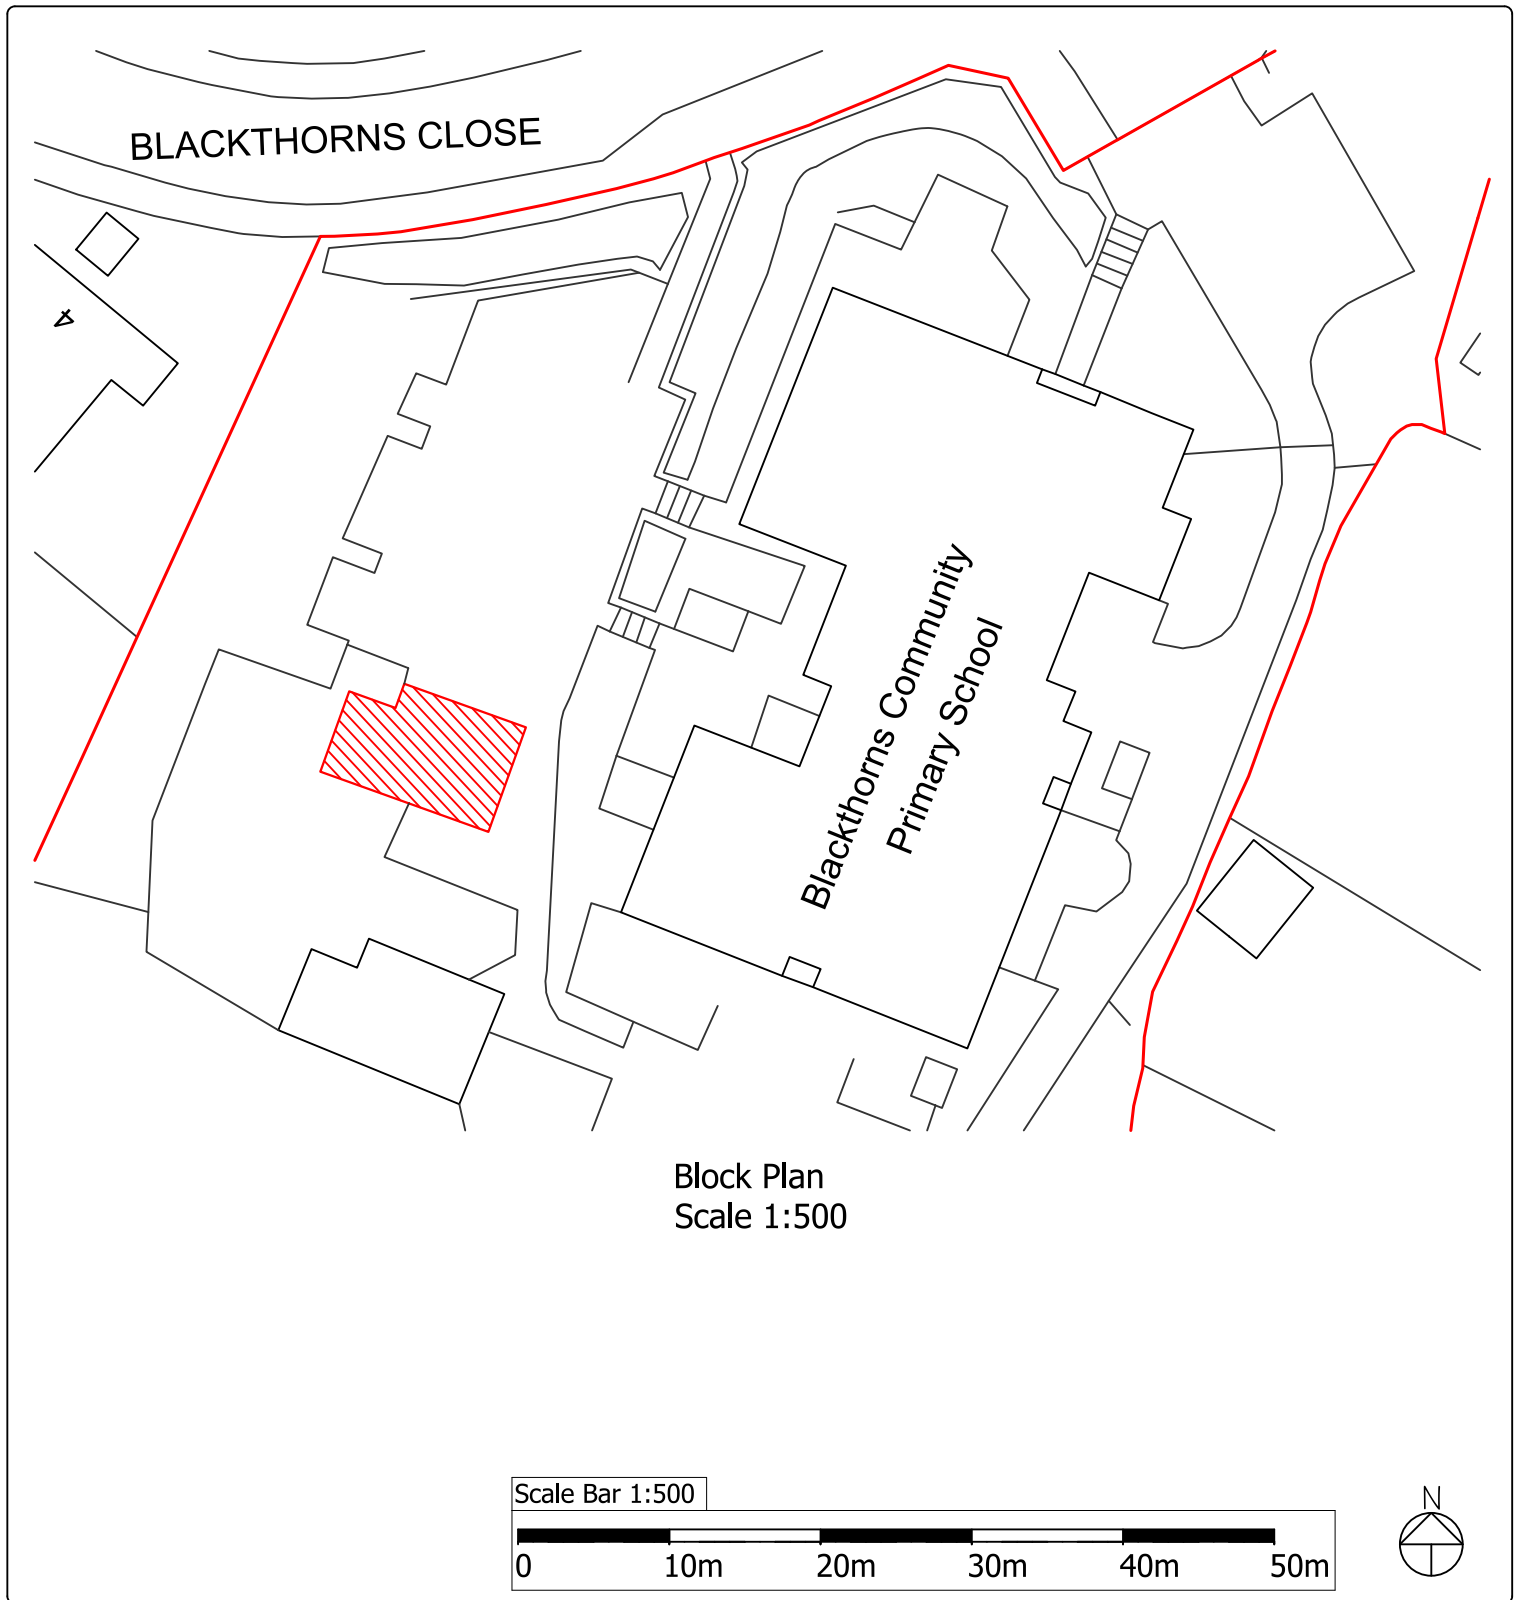

Blackthorns Community Primary Academy, Blackthorns Close, Linfield, West Sussex RH16 2UA	Project number	250707B	The Farmhouse, Brook Way, Hastings, TN35 4NN Cripps Cottage, Lewes Road, Hassocks BN6 8RH 
	Date	21/07/25	
	Drawn by	KN	
	Checked by	DN	
Block Plan	250707B/BP		This drawing remains the property of Clarion Chartered Surveyors. Copying and un-authorised distribution is strictly forbidden without prior written consent.
	Scale	1:500@ A4	

Notes: