



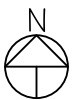

Location Plan
Scale 1:1250

Scale Bar 1:1250

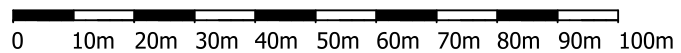

**Blackthorns Community
Primary Academy,
Blackthorns Close,
Linfield, West Sussex
RH16 2UA**

Project number 250707B

Date 21/07/2025

Drawn by KN

Checked by DN

Location Plan

250707B/LOC

Scale 1:1250 @ A4

**The Farmhouse, Brook
Way, Hastings,
TN35 4NN**

**Cripps Cottage,
Lewes Road, Hassocks
BN6 8RH**



*This drawing remains the property of Clarion Chartered Surveyors.
Copying and un-authorised distribution is strictly forbidden without
prior written consent.*

Notes:

This drawing is for submission to the Local Planning Authority.