


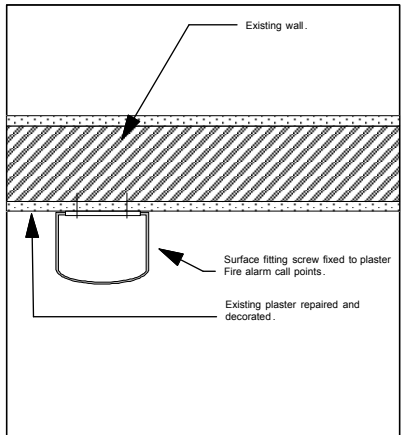


DETAIL - De-18

Fit surface wifi controlled fire alarm call points

1. Test wall plaster to make sure it is safe to work with and does not contain anthrax or asbestos or other contaminants.
2. Fit the surface fitting and test the installation when complete.

DETAIL - De-18 Notes

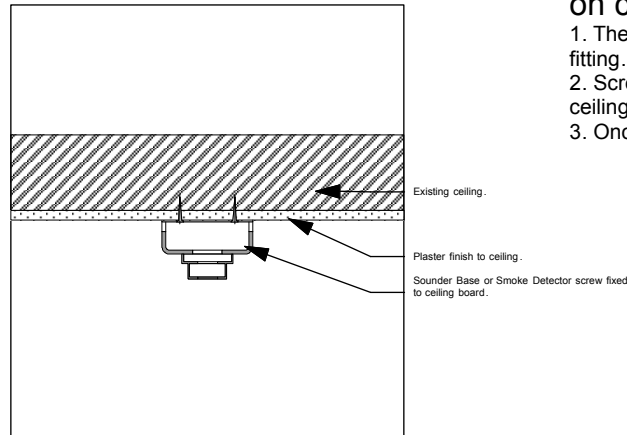


DETAIL - De-19

Fixing Sounder Base or Smoke Detector on ceiling

1. The new system is wireless, so no wiring is required to the fitting.
2. Screw fix the Sounder Base or smoke detector to the ceiling.
3. Once all the components are fitted, test the installation.

DETAIL - De-19 Notes

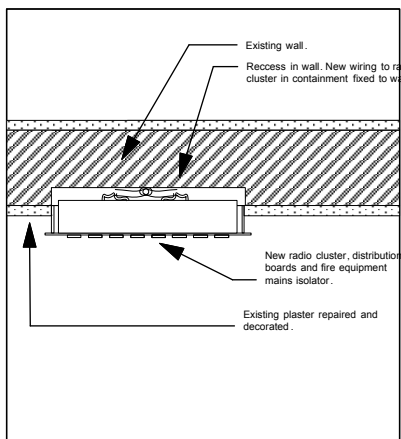


DETAIL - De-17

Wire fire radio cluster, distribution boards & fire equipment mains isolator on plastered wall

1. Test wall plaster to make sure it is safe work with and does contain anthrax or asbestos or other contaminants.
2. From the floor above remove floor finishes carefully so they can be refixed after the works are complete.
3. Remove the minimum number of floorboards to access the new wiring route above. Floor boards to be carefully removed so they can be refixed after the works are complete.
4. Remove the plaster for the length of the wiring run. New wiring is to be housed within containment within a recess in the wall then plastered over.
5. New wiring to go from the radio cluster, distribution board or fire equipment mains isolator to the new fuseboard.
6. Fit the radio cluster, distribution board or fire equipment mains isolator and test the installation when complete.

DETAIL - De-17 Notes

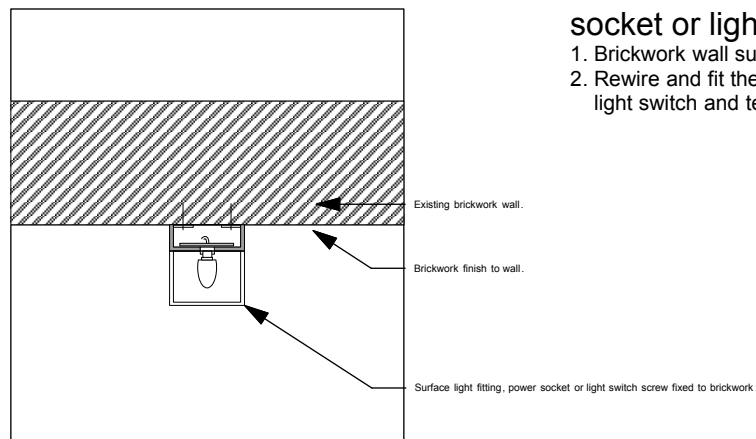

DETAIL - De-16

Rewire and fit surface light fittings, power socket or light switch

1. Brickwork wall surface.
2. Rewire and fit the surface light fitting or power socket or light switch and test the installation when complete.

DETAIL - De-16 Notes

Scale details

0 500mm

A	Drawing revised.	11 08 25	MW
Rev.	Description	Date	Check by

1. Do not scale this drawing. The Contractor is to verify all dimensions & conditions on site and report any discrepancies to the Architect before proceeding.
2. This drawing is to be read in conjunction with all relevant project documentation.
3. This drawing is subject to the approval of the appropriate Statutory Authorities.

PERSEVERANCE ARCHITECTS

PERSEVERANCE ARCHITECTS LTD
Three Brew Eagle House
163 City Road
London EC1V 1NR
+44 (0) 20 3773 8880
mail@perseverancearchitects.co.uk
www.perseverancearchitects.co.uk

Project :
**STONE HALL
HAYWARDS HEATH RD, BALCOMBE,
HAYWARDS HEATH RH17 6QN**

Title :
**INTERNAL DETAIL SHEET 5
PROPOSED**

Scale : 1:150 @ A3 & 1:10 @ A3 Date : 22 02 2024

Drawn by : MS Checked by : MW

Drawing No. : 2304_PL_305 Revision : A

Status :
PLANNING
© PERSEVERANCEARCHITECTS LTD