


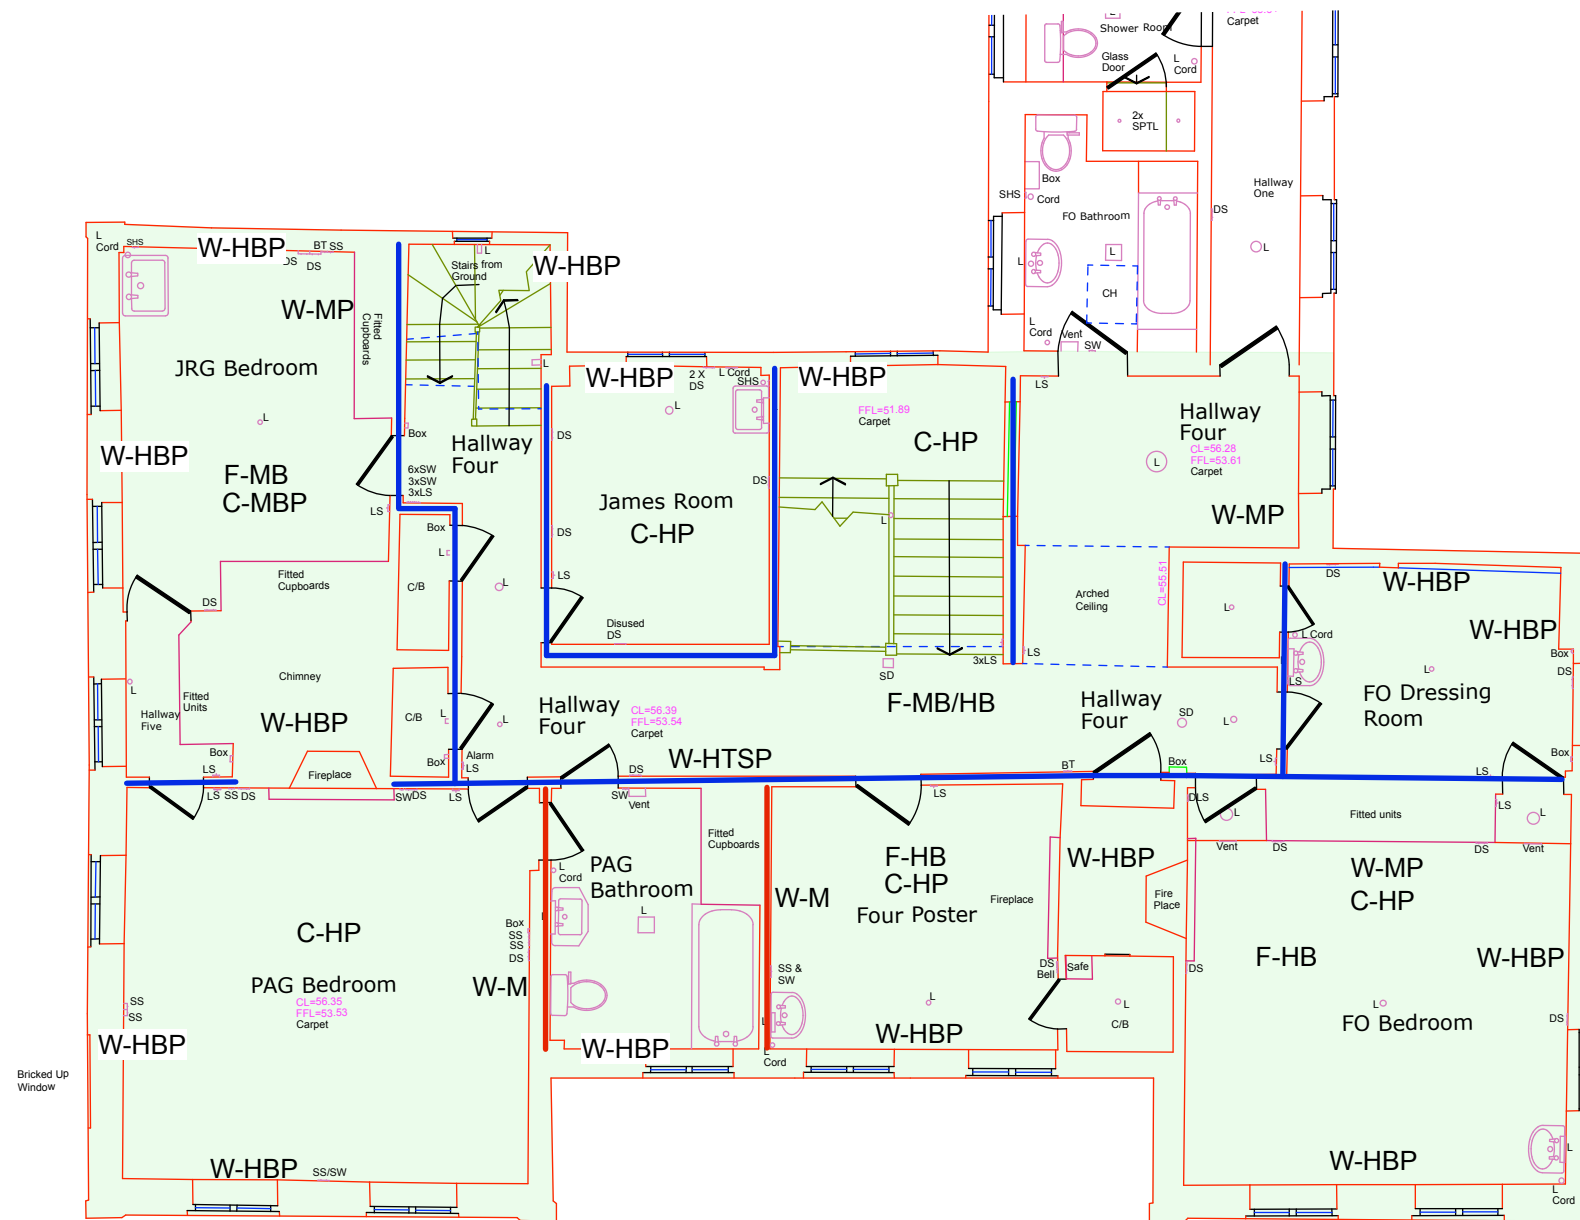

KEY:

Floor

Historic boarding: F-HB

Historic stone/brickwork: F-HSB

Historic boarding below Modern Boarding: F-MB/HB

Modern boarding: F-MB

Modern cork panels: F-MCP

Concrete: F-C

Ceiling

Historic plaster: C-HP

Modern boarding/plaster: C-MBP

Walls

Historic timber panelling: W-HTPAN

Historic timber stud - Historic plaster: W-HTSP

Historic brick with plaster: W-HBP

Historic plaster: W-HP

Historic stone: W-HS

Modern plaster: W-MP

Modern wall: W-M

VISUAL SURVEY:

A visual survey was carried out on 25/07/25 to try to establish the finishes to all surfaces in the historic part of Stone Hall.

Opening up of power & light sockets were undertaken but no destructive removal of materials, as the property is in full occupation.

It was not possible to identify all surfaces. When the contact is let to the contractor, they will test surfaces to confirm which are historic or modern before works begins.

The survey was carried out by:

Robin Sheehan - Orion Heritage

Mike Winsley - Perseverance Architects Ltd

A	Drawing revised.	11 08 25	MW
Rev.	Description	Date	Check by

1. Do not scale this drawing. The Contractor is to verify all dimensions & conditions on site and report any discrepancies to the Architect before proceeding.
2. This drawing is to be read in conjunction with all relevant project documentation.
3. This drawing is subject to the approval of the appropriate Statutory Authorities.

PERSEVERANCE
ARCHITECTS

PERSEVERANCE ARCHITECTS LTD
Three Brew Eagle House
163 City Road
London EC4V 1NR
+44 (0) 20 3773 8880
mail@perseverancearchitects.co.uk
www.perseverancearchitects.co.uk

Project:
STONE HALL
HAYWARDS HEATH RD, BALCOMBE,
HAYWARDS HEATH RH17 6QN

Title:
FIRST FLOOR SURVEY PLAN
EXISTING

Scale: 1:100 @ A3 Date:
16 11 2023

Drawn by: MS Checked by: MW

Drawing No.: 2304_PL_502 Revision: A

Status:
PLANNING

© PERSEVERANCE ARCHITECTS LTD