


Flat Number	Location	Floor Area	No' of beds	No' of people
1	Lower Ground	50.7m²	1	2
2	Upper Ground+ First	79.8m²	2	3
3	First	69.72m²	2	3
4	Second	68.8m²	2	3

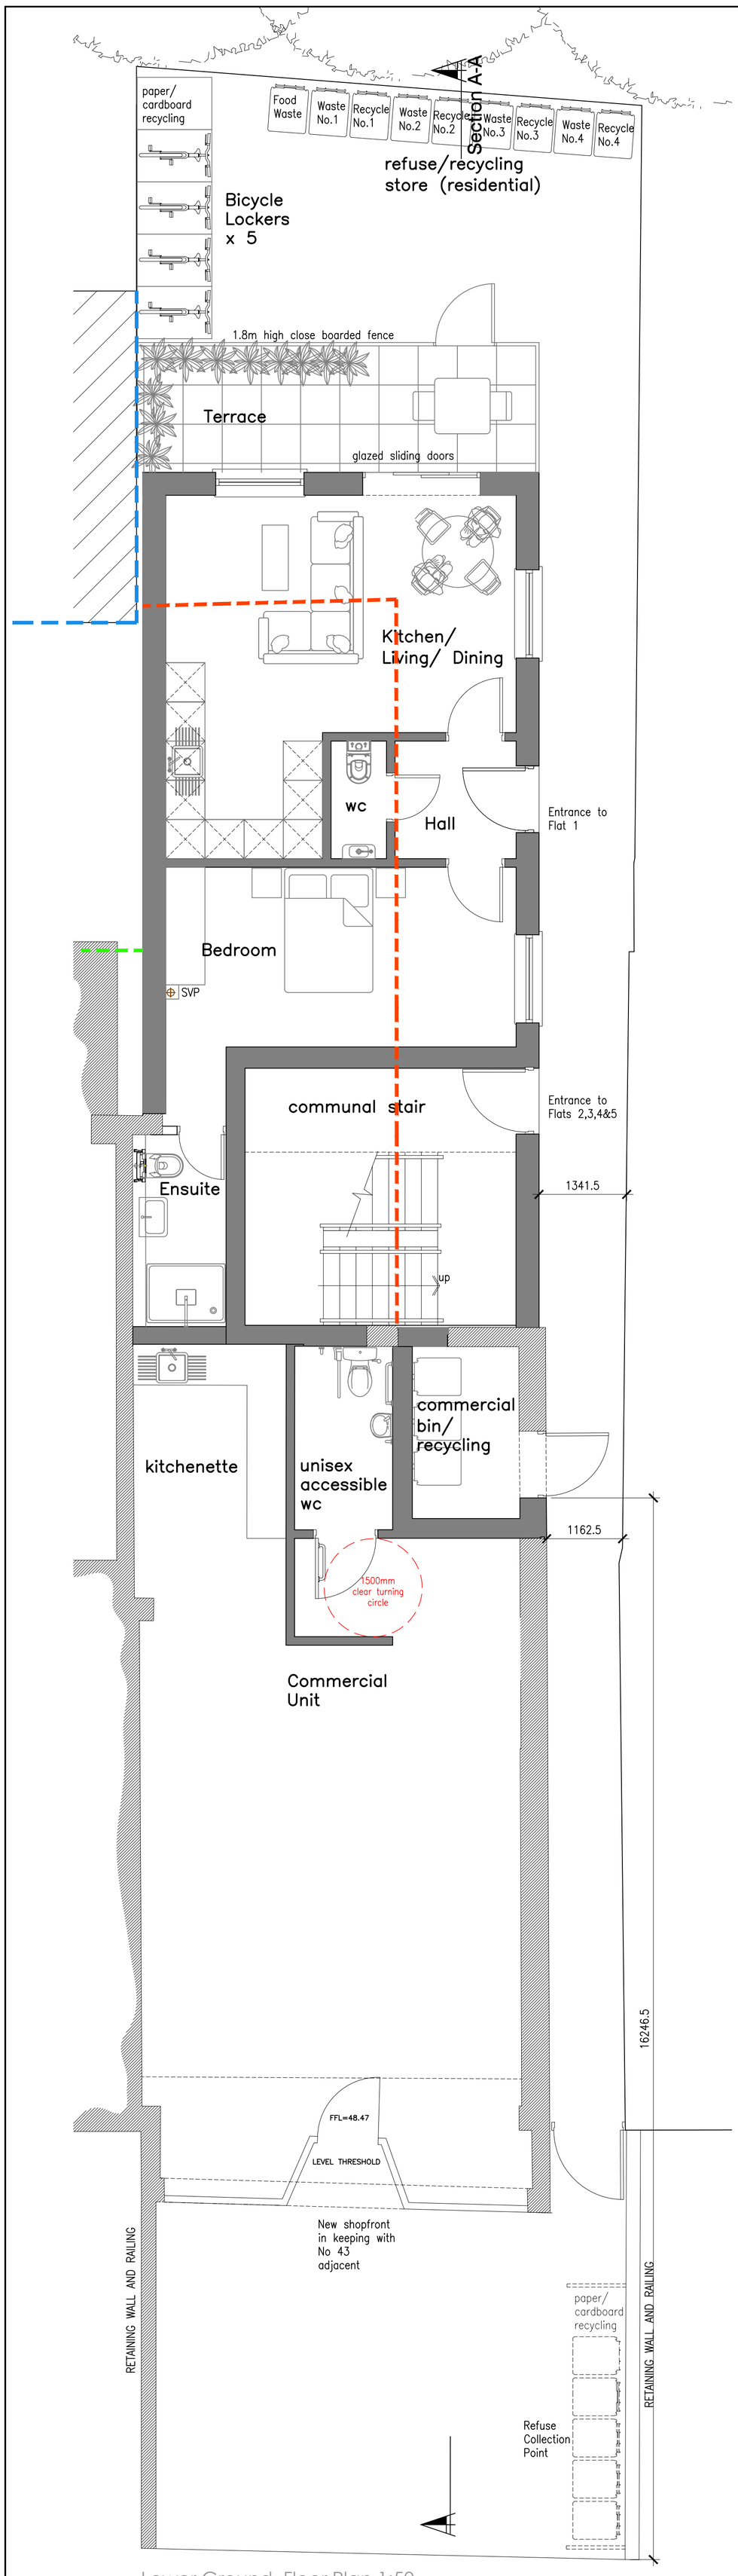

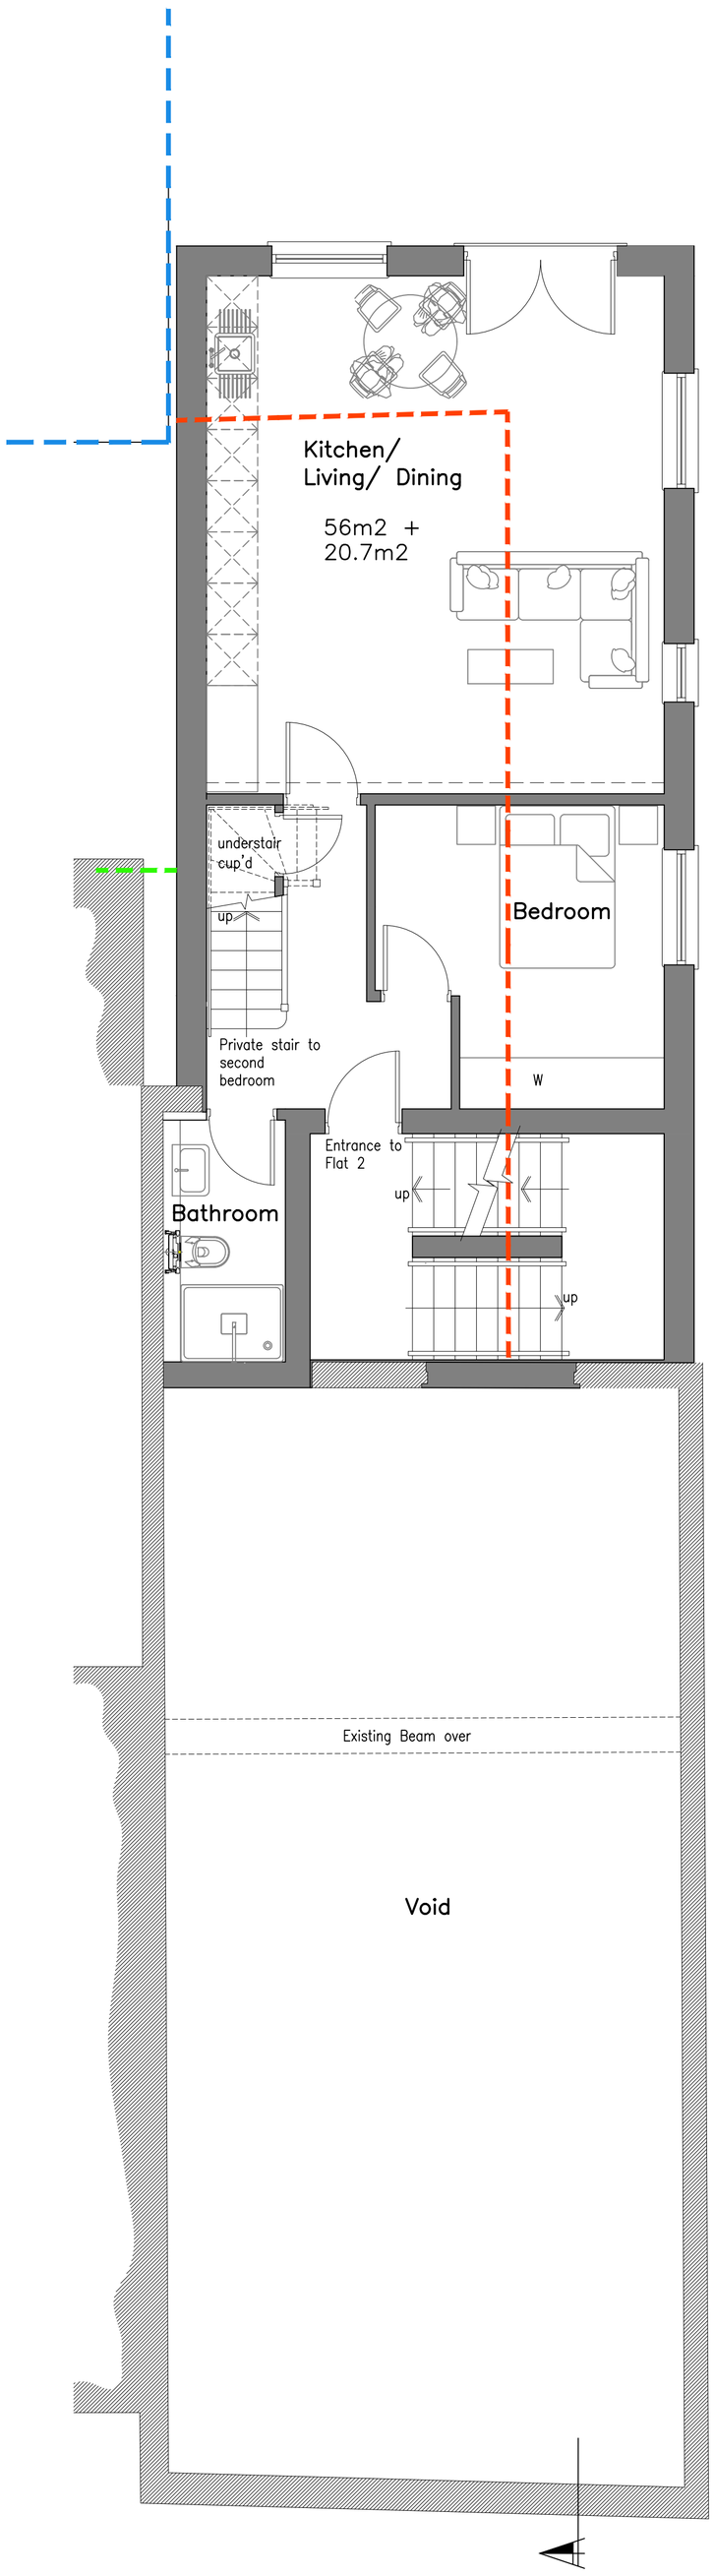

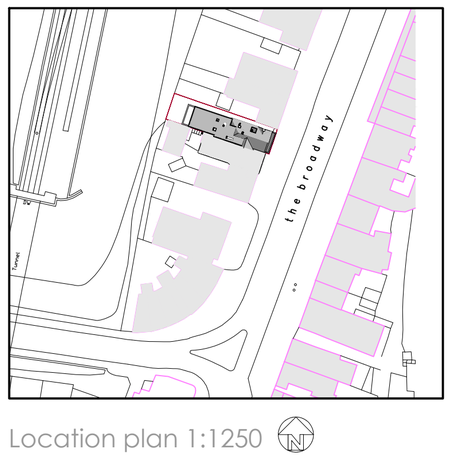

Location plan 1:1250

0 25 50 75 100

Scale In Metres



Block plan 1:500

0 10 20 30 40

Scale In Metres

Outline of adjacent Bakehouse

Outline of existing outbuildings to rear

Outline of permitted works to 43 The Broadway

rev.	date	comment
E.	16-10-25	Additional Food waste/cardboard & paper recycling area added plus refuse & recycling collection point shown to suit Planning Officer's comments
D.	3-10-25	Parking and EV charger point removed to suit Planning Officer's comments
C.	30-5-25	Development schedule amended & layout changes in response to Planning Officer's comments received
B.	24-4-25	Development schedule amended to correspond with latest design changes
A.	17-4-25	General Design Amendments

amendments

klaarchitects

client
Hammer It Homes Properties Ltd.

job
45 Broadway
Haywards Heath
RH16 3AS

drawing number
298.PL.01/E

drawing title
Proposed Lower & Upper GF plans, Location & Block Plans

date	scale/original sheet size	RIBA work stage
Jan '25	Varies @ A1	3

Do not scale off drawing
Check all dimensions on site before all work is commenced
All goods materials workmanship to conform with current building regulations BSS and COP's
© Copyright KLA Architects Ltd.

kla architects limited
57 Penland Road
Haywards Heath
West Sussex RH16 1PJ

telephone 07712 649 562
email kla.architects@gmail.com
www.klaarchitects.co.uk

Company No. 6538521
Registered Office
57 Penland Road,
H.Heath, RH16 1PJ