


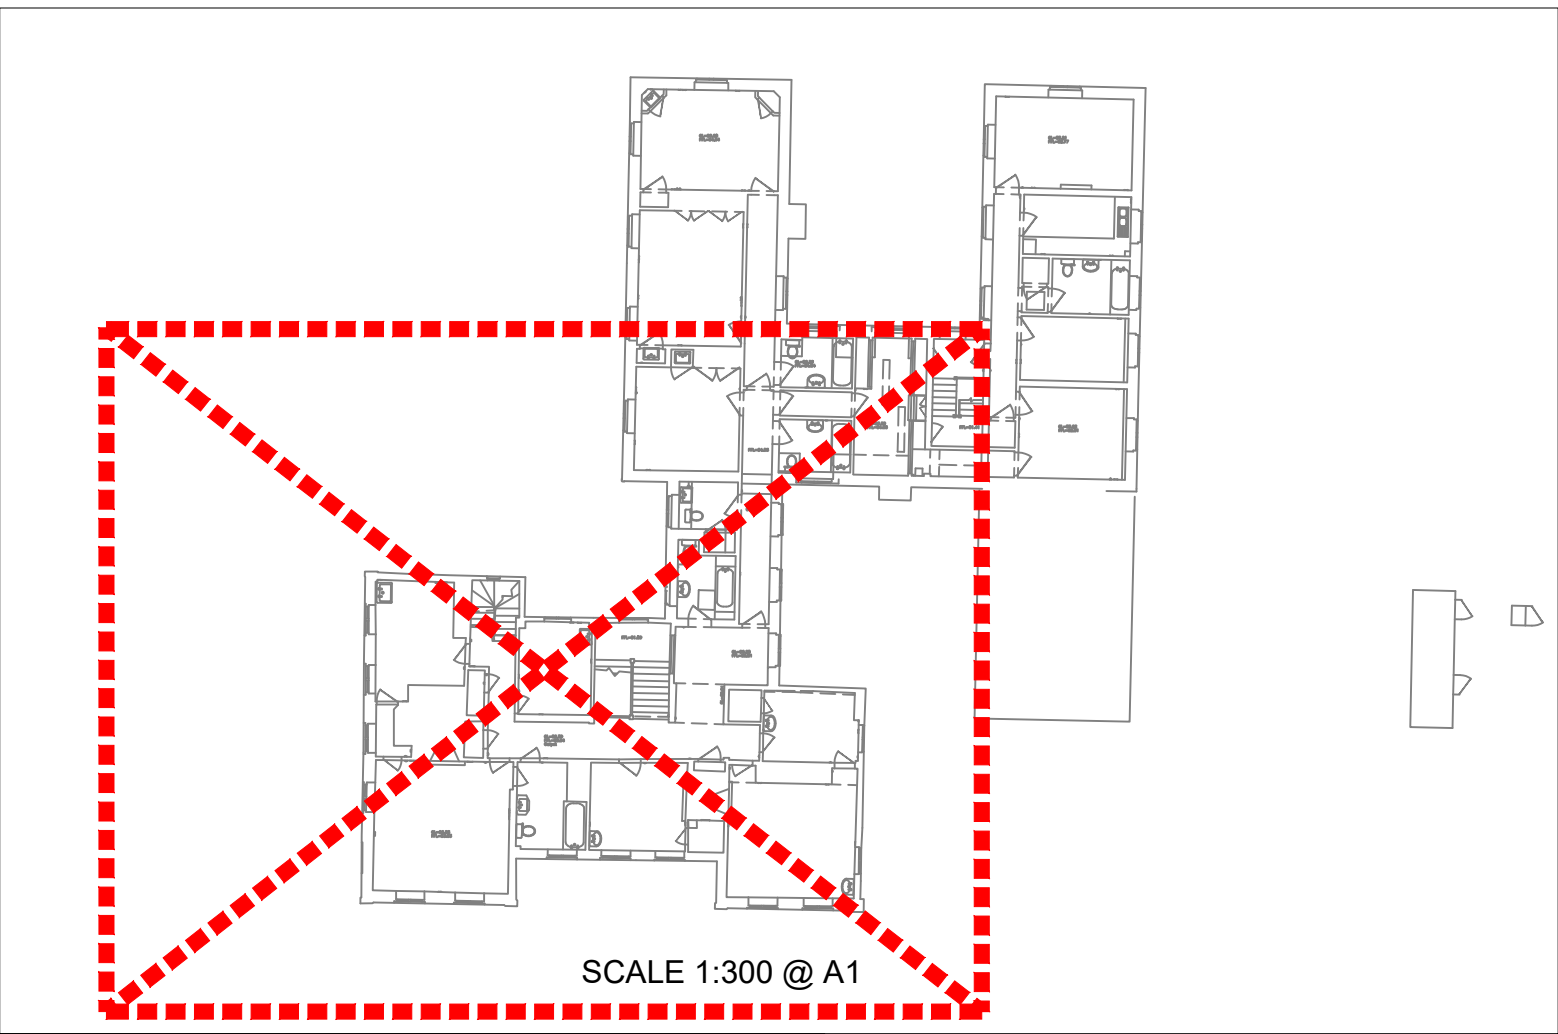

LIGHTING LEGEND

SBH TBC Surface Bulkhead Luminaire to be confirmed.

Surface Linier TBC Surface Linier Luminaire to be confirmed.

P Ceiling Mounted Pendant with LED BC lamp.

LED down light, fixed output, 60 Min fire rated.

LED down light, Dimmable, 60 Min fire rated.

LED down light, fixed output, IP65, 60 Min fire rated.

Low Level Night Light

Light Switch, 'D' denotes dimmer.

Three pole fan isolator with lock off capability

S Shaver point

Wall Light TBC (EX signifies external)



Rev	Revision Detail	Date

GM Monk Electrical Contractors
Unit 8 Harvington Business Park, Brampton Road, Eastbourne BN22 9BN

TEL: 01323 841769
EMAIL: enquiries@gmm Monk.co.uk
WEB: www.gmm Monk.co.uk

CLIENT:

PROJECT:
**STONEHALL,
HAYWARDS HEATH
ROAD, BALCOMBE,
RH17 6QN**

TITLE:
**FIRST FLOOR LIGHTING
2 OF 2 FOR COMMENT**

DRAWN SL	CHECKED KB	DATE JUNE 2024	SCALE 1:50 @ A1
DRAWING No. 1883-GMM-01-02-E-0212			REVISION P1